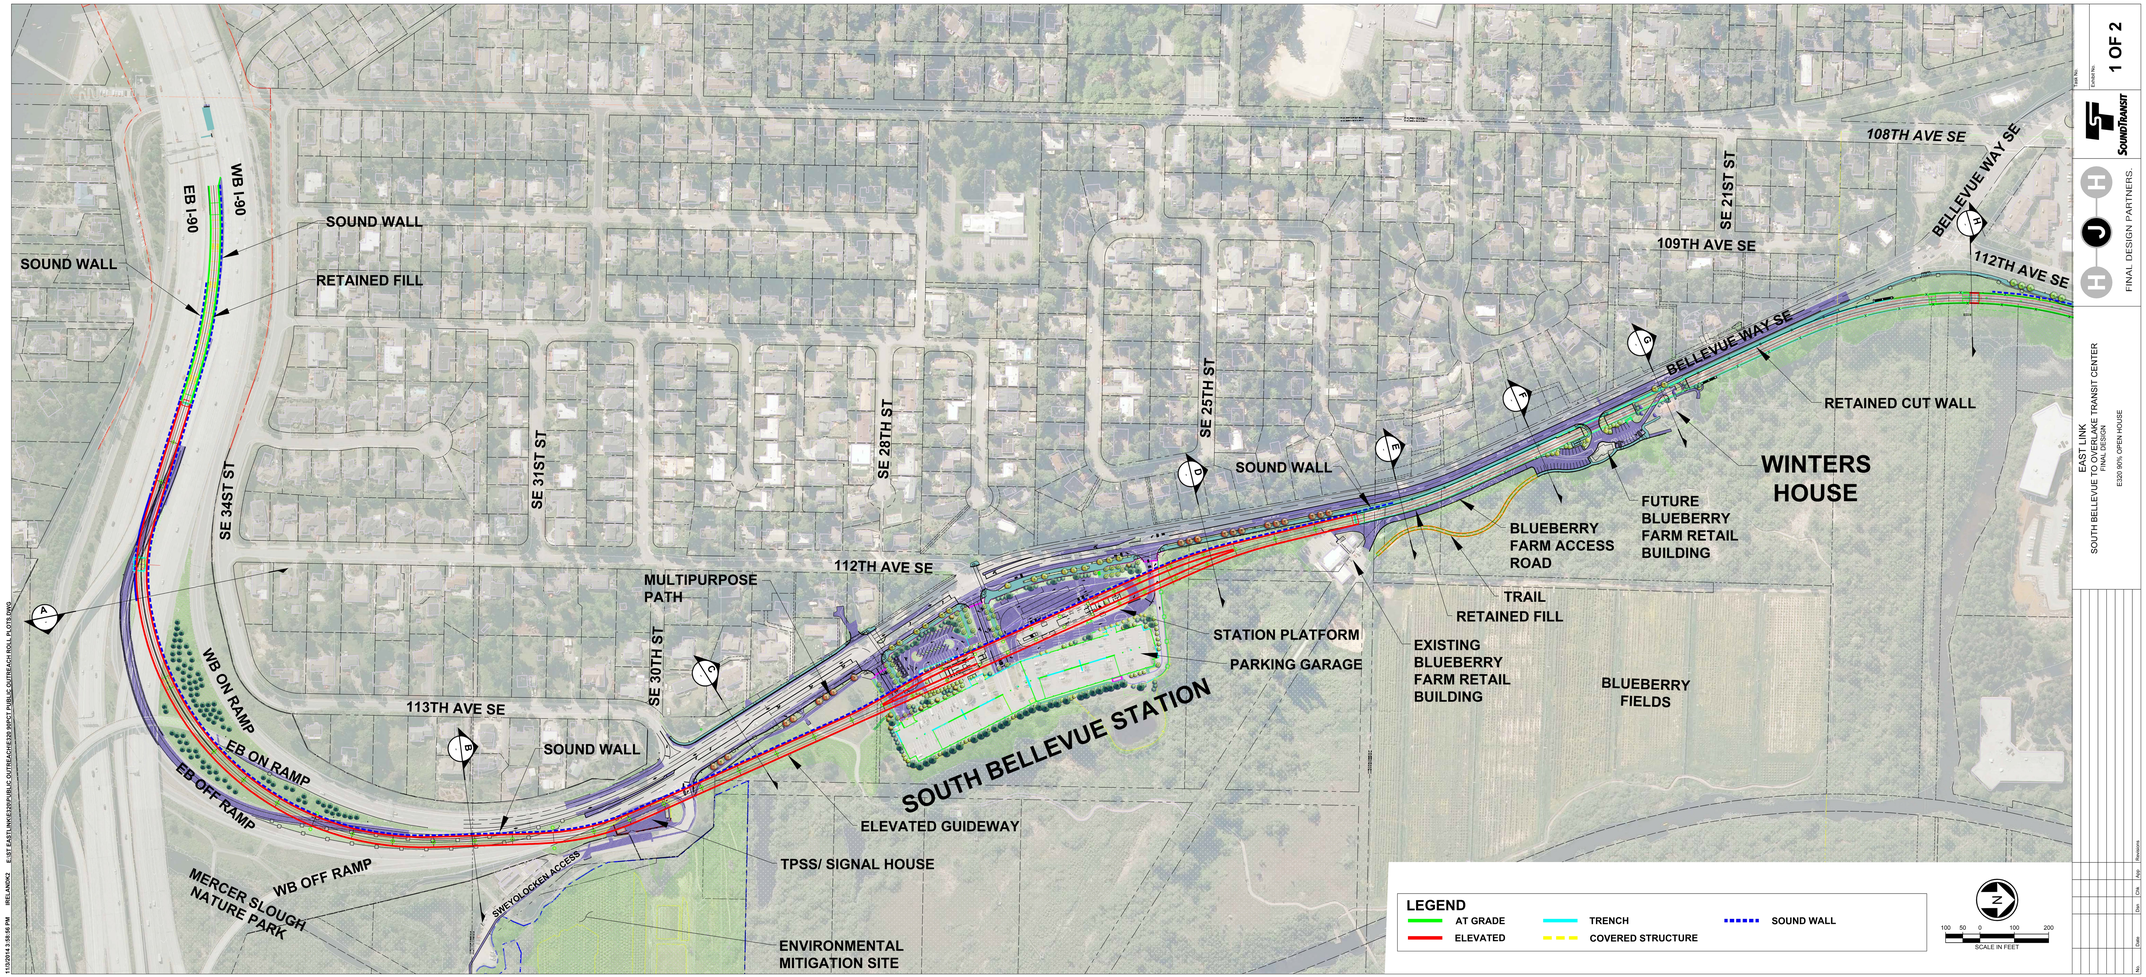



1 OF 2

SOUND TRANSIT

FINAL DESIGN PARTNERS.

EAST LINK
SOUTH BELLEVUE TO OVERLAKE TRANSIT CENTER
FINAL DESIGN
E320 90% OPEN HOUSE

11/3/2014 3:58:05 PM IRELAND2 E:\ST EAST LINK\E320\PUBLIC OUTREACH\E320 90PCT PUBLIC OUTREACH ROLL PLOTS.DWG

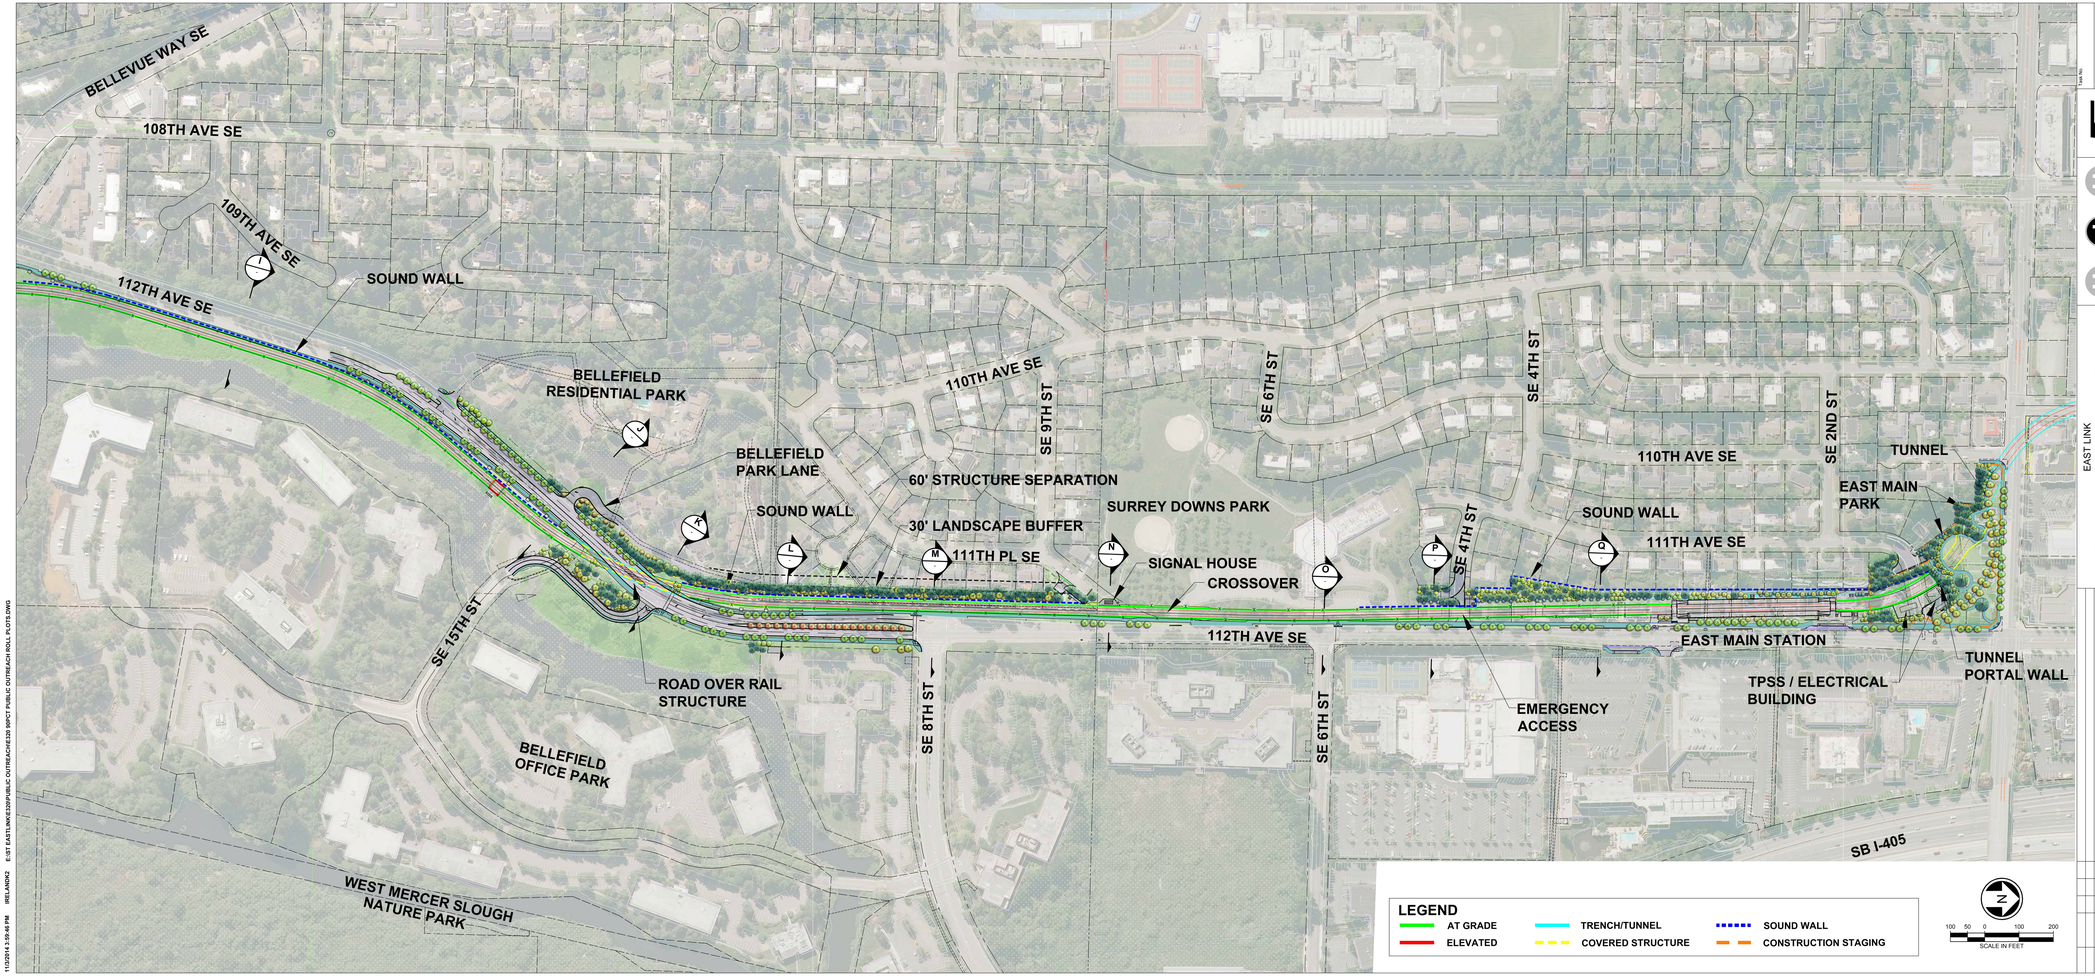

1/13/2014 3:59:48 PM IRELAND\2 E:\ST EASTLINK\E320\PUBLIC OUTREACH\E320 SWCT PUBLIC OUTREACH ROLL PLOTS.DWG


EAST LINK
SOUTH BELLEVUE TO OVERLAKE TRANSIT CENTER
FINAL DESIGN
E320 90% OPEN HOUSE

FINAL DESIGN PARTNERS.

SOUNDTRANSIT

Sheet No. 2 OF 2

No. Date Revisions Dsn Chk App

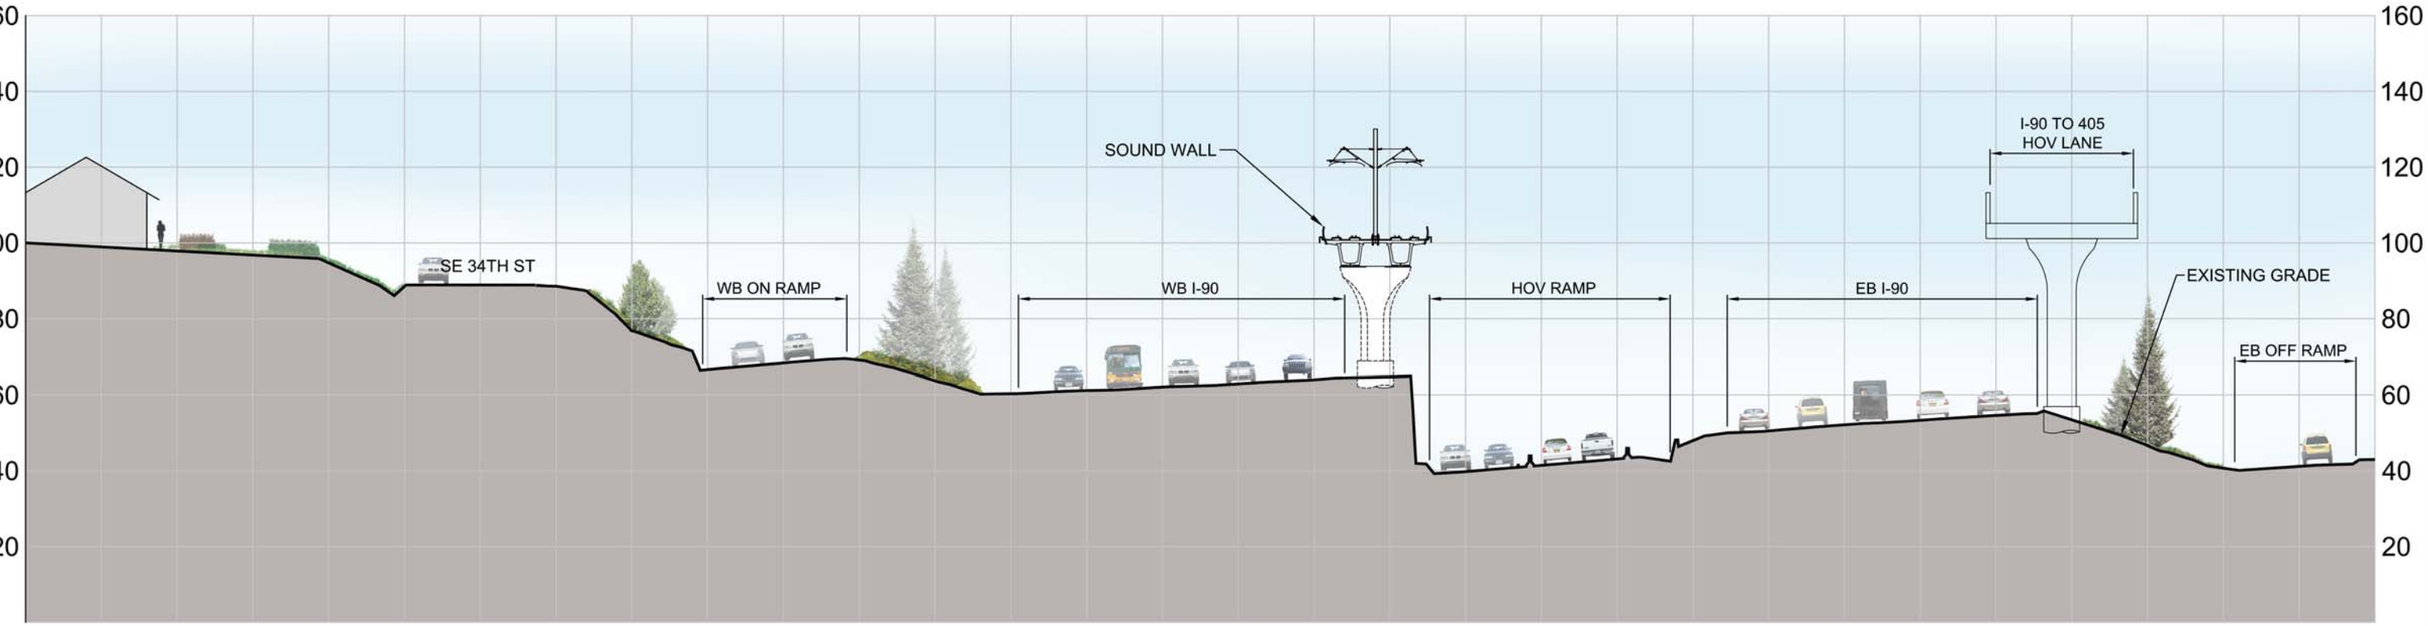

SECTION A
I-90 @ 112TH AVE SE

SCALE: H 1"=40' V 1"=40'

No.	DATE	DSN	CHK	APP	REVISION

DESIGNED BY:
DRAWN BY:
CHECKED BY:
APPROVED BY:

FINAL DESIGN PARTNERS.

LINE IS 1" AT FULL SCALE

SUBMITTED BY:
DATE:
REVIEWED BY:
DATE:


SOUNDTRANSIT

SCALE: 1" = 20'
FILENAME:
CONTRACT No.: RTA/LR XXXX-XX
DATE: 10/04/2013

EAST LINK EXTENSION
CONTRACT E320
SOUTH BELLEVUE

DRAWING No.:
LOCATION ID:
SHEET No.:
REV:

01/24/14 | 10:55 AM | MWALTON
P:\2012 PROJECTS\2012-27 EAST LINK - SOUTH BELLEVUE TO OVERLAKE TRANSIT CENTER FINAL DESIGN PROJECT\GRAPHICS\AUTOCAD\EXHIBITS\E320 SECTIONS\E320 PUBLIC OUTREACH SECTIONS - NEW.DWG

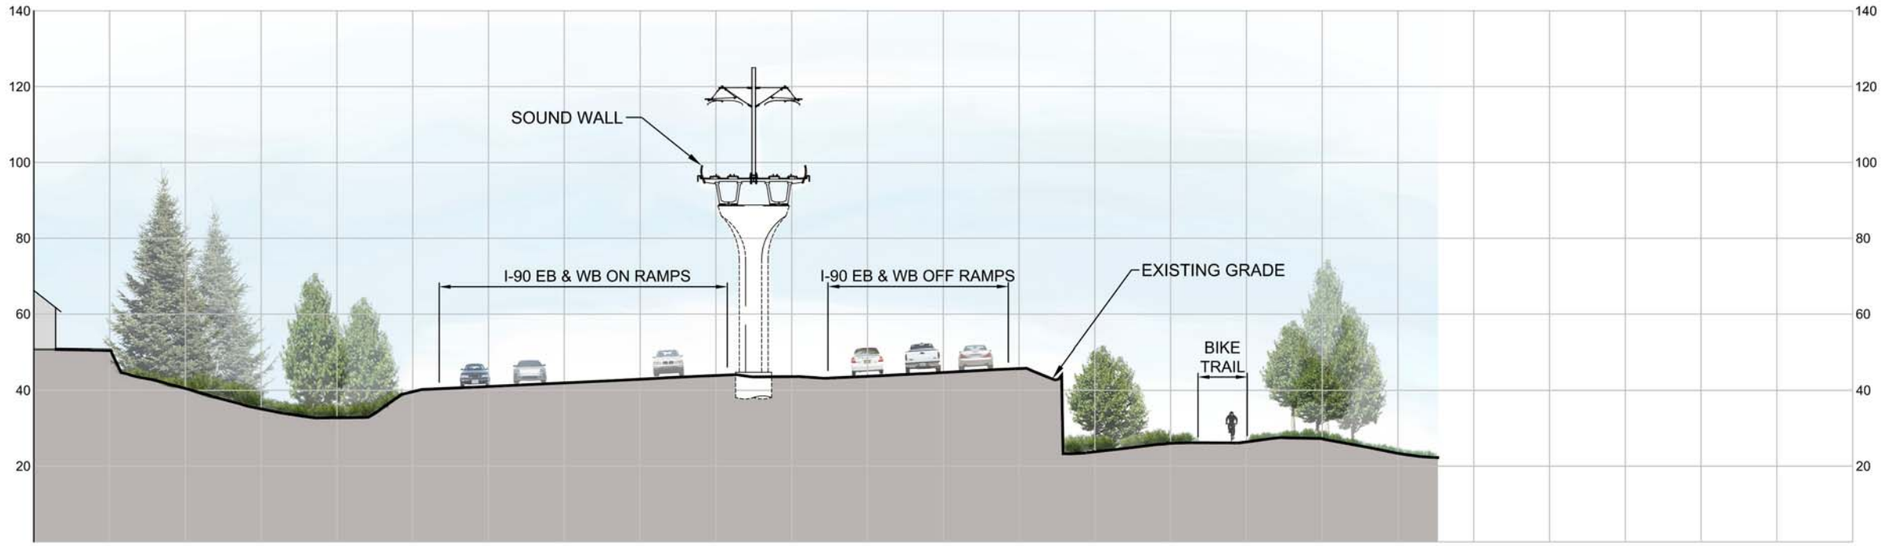

SECTION B
BELLEVUE WAY @ SWEYOLOCKEN-BOAT LAUNCH

SCALE: H 1"=40' V 1"=40'

No.	DATE	DSN	CHK	APP	REVISION

DESIGNED BY:
DRAWN BY:
CHECKED BY:
APPROVED BY:

FINAL DESIGN PARTNERS.

SUBMITTED BY: | DATE: | REVIEWED BY: | DATE:

LINE IS 1" AT FULL SCALE


SOUNDTRANSIT

SCALE: 1" = 20'
FILENAME:
CONTRACT No.: RTA/LR XXXX-XX
DATE: 10/04/2013

EAST LINK EXTENSION
CONTRACT E320
SOUTH BELLEVUE
CIVIL

DRAWING No.:
LOCATION ID:
SHEET No.: REV:

01/24/14 | 10:58 AM | MWALTON
P:\2012 PROJECTS\2012-27 EAST LINK - SOUTH BELLEVUE TO OVERLAKE TRANSIT CENTER FINAL DESIGN PROJECT\GRAPHICS\AUTOCAD\EXHIBITS\E320 SECTIONS\E320 PUBLIC OUTREACH SECTIONS - NEW.DWG

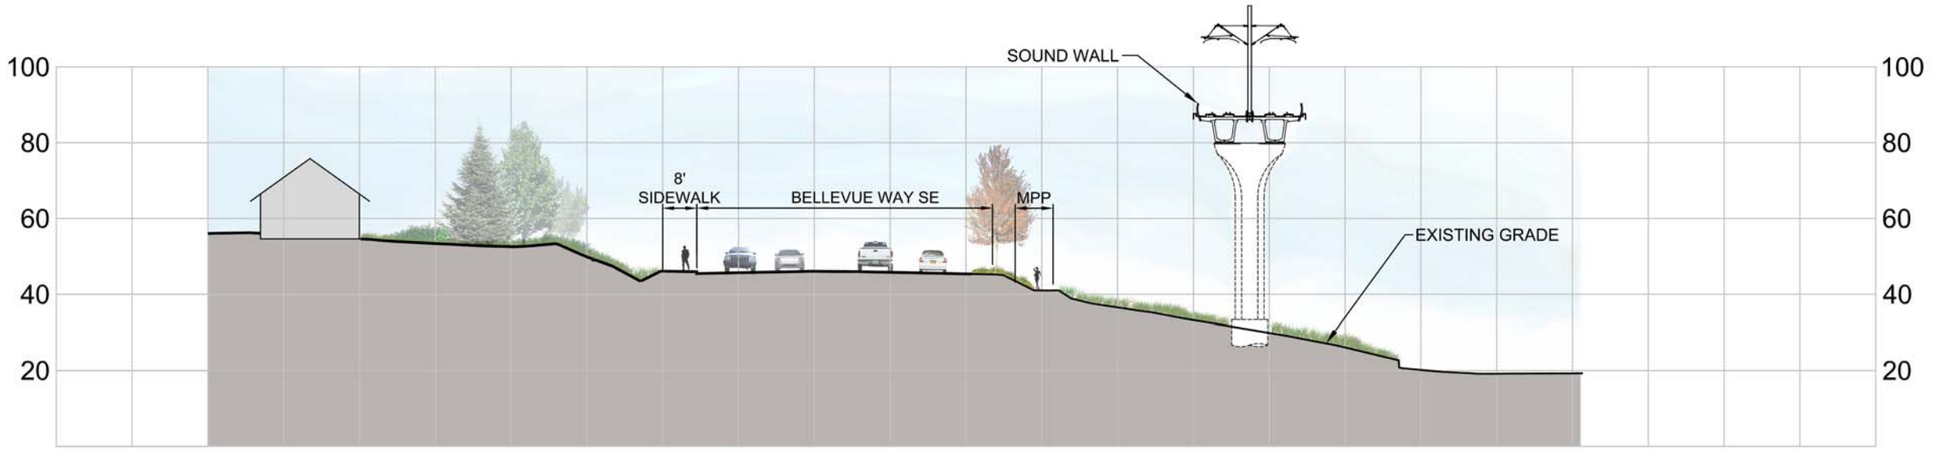

SECTION C
ELEVATED GUIDEWAY SOUTH OF STATION

SCALE: H 1"=40' V 1"=40'

No.	DATE	DSN	CHK	APP	REVISION

DESIGNED BY:
DRAWN BY:
CHECKED BY:
APPROVED BY:

FINAL DESIGN PARTNERS.

LINE IS 1" AT FULL SCALE

SUBMITTED BY: | DATE: | REVIEWED BY: | DATE:


SOUNDTRANSIT

SCALE: 1" = 20'
FILENAME:
CONTRACT No.: RTA/LR XXXX-XX
DATE: 10/04/2013

EAST LINK EXTENSION
CONTRACT E320
SOUTH BELLEVUE
CIVIL

DRAWING No.:
LOCATION ID:
SHEET No.: REV:

01/24/14 | 10:59 AM | MWALTON
P:\2012 PROJECTS\2012-27 EAST LINK - SOUTH BELLEVUE TO OVERLAKE TRANSIT CENTER FINAL DESIGN PROJECT\GRAPHICS\AUTOCAD\EXHIBITS\E320 SECTIONS\E320 PUBLIC OUTREACH SECTIONS - NEW.DWG

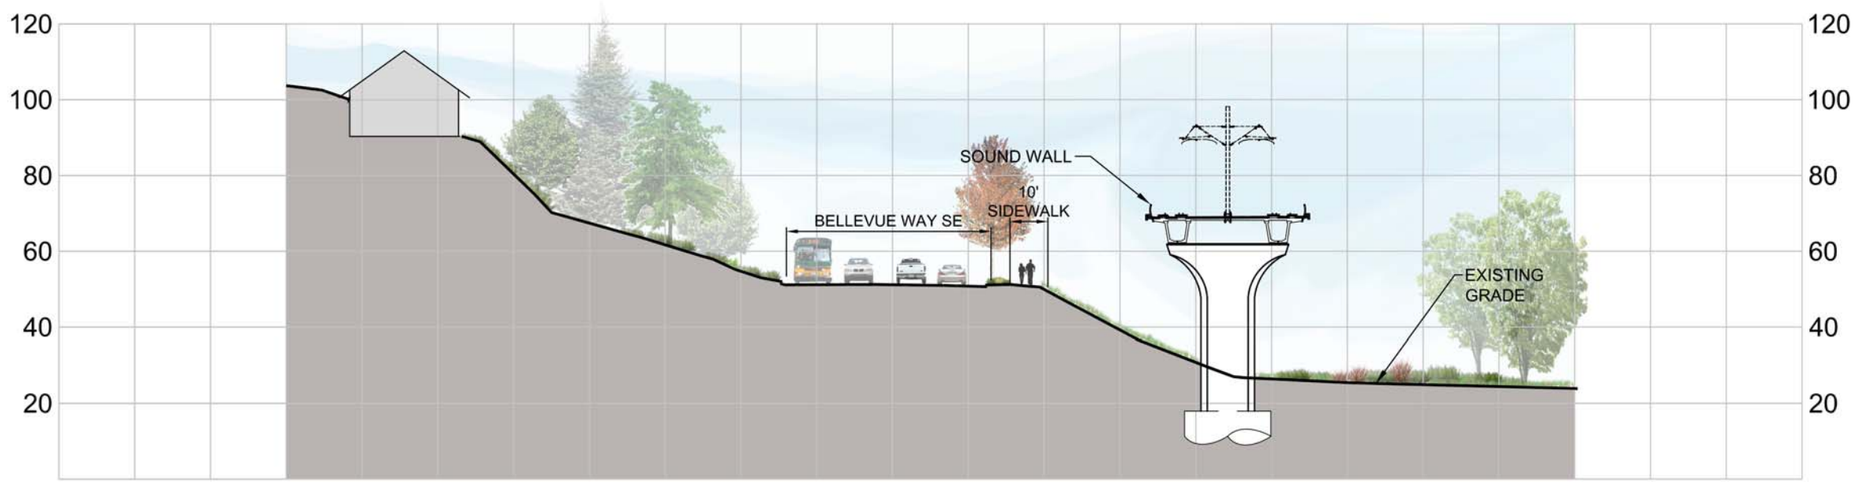

SECTION D
BELLEVUE WAY SE

SCALE: H 1"=40' V 1"=40'

No.	DATE	DSN	CHK	APP	REVISION

DESIGNED BY:
DRAWN BY:
CHECKED BY:
APPROVED BY:

FINAL DESIGN PARTNERS.

LINE IS 1" AT FULL SCALE

SUBMITTED BY:
DATE:
REVIEWED BY:
DATE:


SOUNDTRANSIT

SCALE: 1" = 20'
FILENAME:
CONTRACT No.: RTA/LR XXXX-XX
DATE: 10/04/2013

EAST LINK EXTENSION
CONTRACT E320
SOUTH BELLEVUE
CIVIL

DRAWING No.:
LOCATION ID:
SHEET No.: REV:

01/23/14 | 4:25 PM | MWALTON
P:\2012 PROJECTS\2012-27 EAST LINK - SOUTH BELLEVUE TO OVERLAKE TRANSIT CENTER FINAL DESIGN PROJECT\GRAPHICS\AUTOCAD\EXHIBITS\E320 SECTIONS\E320 PUBLIC OUTREACH SECTIONS - NEW.DWG

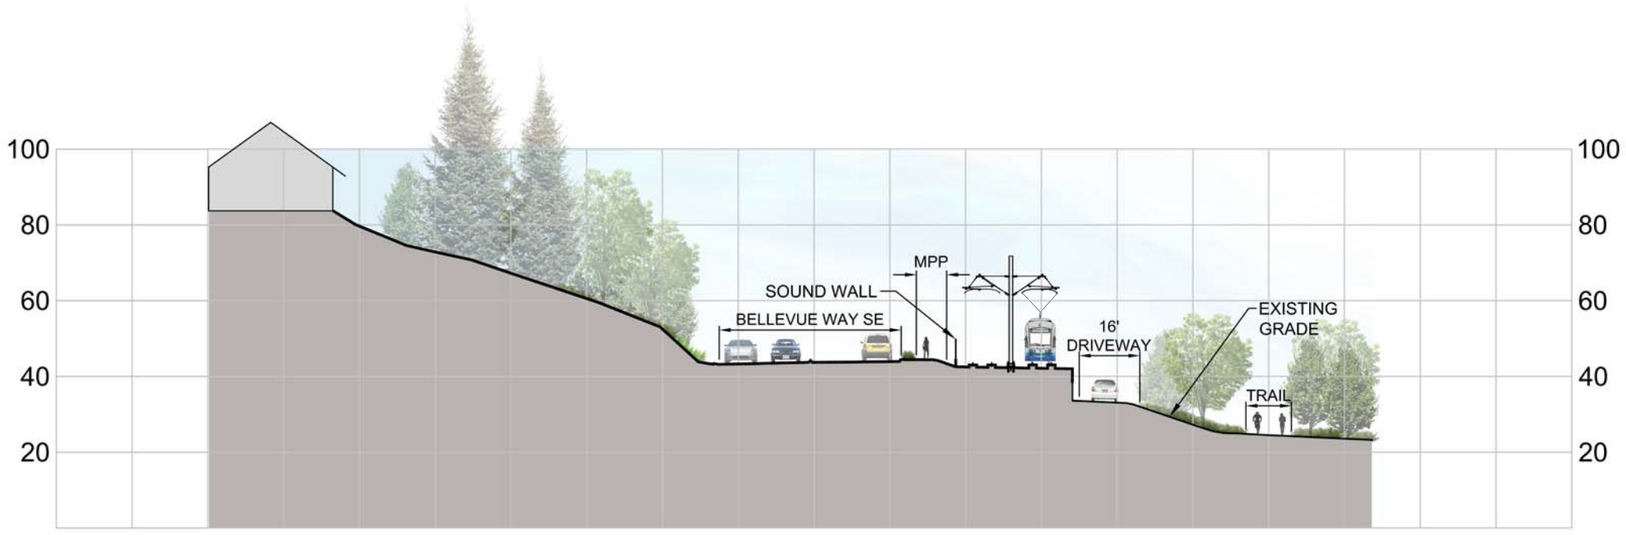

SECTION E
BLUEBERRY FARM ACCESS

SCALE: H 1"=40' V 1"=40'

No.	DATE	DSN	CHK	APP	REVISION

DESIGNED BY:
DRAWN BY:
CHECKED BY:
APPROVED BY:

FINAL DESIGN PARTNERS.

SUBMITTED BY: | DATE: | REVIEWED BY: | DATE:

LINE IS 1" AT FULL SCALE


SOUNDTRANSIT

SCALE: 1" = 20'
FILENAME:
CONTRACT No.: RTA/LR XXXX-XX
DATE: 10/04/2013

EAST LINK EXTENSION
CONTRACT E320
SOUTH BELLEVUE
CIVIL

DRAWING No.:
LOCATION ID:
SHEET No.: REV:

01/24/14 | 11:03 AM | MWALTON
P:\2012 PROJECTS\2012-27 EAST LINK - SOUTH BELLEVUE TO OVERLAKE TRANSIT CENTER FINAL DESIGN PROJECT\GRAPHICS\AUTOCAD\EXHIBITS\E320 SECTIONS\E320 PUBLIC OUTREACH SECTIONS - NEW.DWG

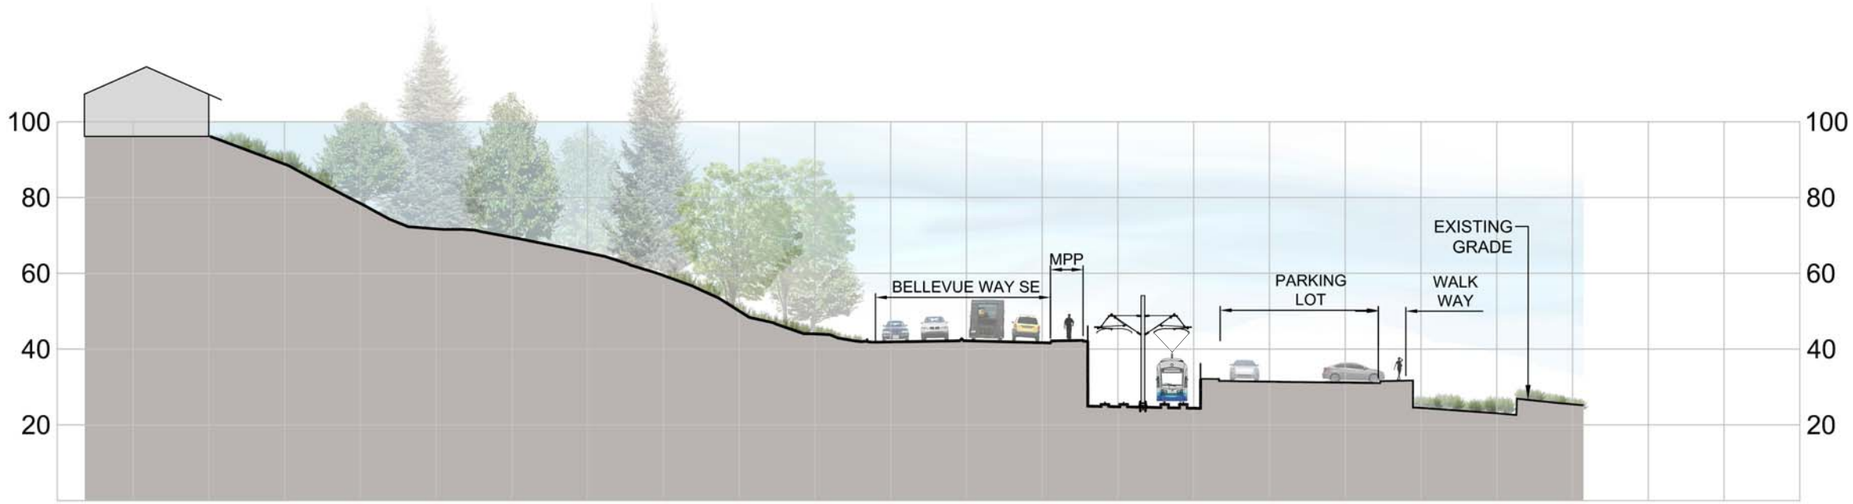

SECTION F
TRENCH SOUTH OF WINTERS HOUSE

SCALE: H 1"=40' V 1"=40'

No.	DATE	DSN	CHK	APP	REVISION

DESIGNED BY:
DRAWN BY:
CHECKED BY:
APPROVED BY:

FINAL DESIGN PARTNERS.

SUBMITTED BY: | DATE: | REVIEWED BY:

LINE IS 1" AT FULL SCALE

SOUNDTRANSIT

DATE:

SCALE: 1" = 20'
FILENAME:
CONTRACT No.: RTA/LR XXXX-XX
DATE: 10/04/2013

EAST LINK EXTENSION
CONTRACT E320
SOUTH BELLEVUE
CIVIL

DRAWING No.:
LOCATION ID:
SHEET No.: REV:

01/24/14 | 11:04 AM | MWALTON
P:\2012 PROJECTS\2012-27 EAST LINK - SOUTH BELLEVUE TO OVERLAKE TRANSIT CENTER FINAL DESIGN PROJECT\GRAPHICS\AUTOCAD\EXHIBITS\E320 SECTIONS\E320 PUBLIC OUTREACH SECTIONS - NEW.DWG



SECTION G
LIDDED STRUCTURE @ WINTERS HOUSE

SCALE: H 1"=40' V 1"=40'

No.	DATE	DSN	CHK	APP	REVISION

DESIGNED BY:
DRAWN BY:
CHECKED BY:
APPROVED BY:

FINAL DESIGN PARTNERS.

LINE IS 1" AT FULL SCALE

SUBMITTED BY: | DATE: | REVIEWED BY: | DATE:


SOUNDTRANSIT

SCALE: 1" = 20'
FILENAME:
CONTRACT No.: RTA/LR XXXX-XX
DATE: 10/04/2013

EAST LINK EXTENSION
CONTRACT E320
SOUTH BELLEVUE
CIVIL

DRAWING No.:
LOCATION ID:
SHEET No.: REV:

01/24/14 | 11:06 AM | MWALTON
P:\2012 PROJECTS\2012-27 EAST LINK - SOUTH BELLEVUE TO OVERLAKE TRANSIT CENTER FINAL DESIGN PROJECT\GRAPHICS\AUTOCAD\EXHIBITS\E320 SECTIONS\E320 PUBLIC OUTREACH SECTIONS - NEW.DWG

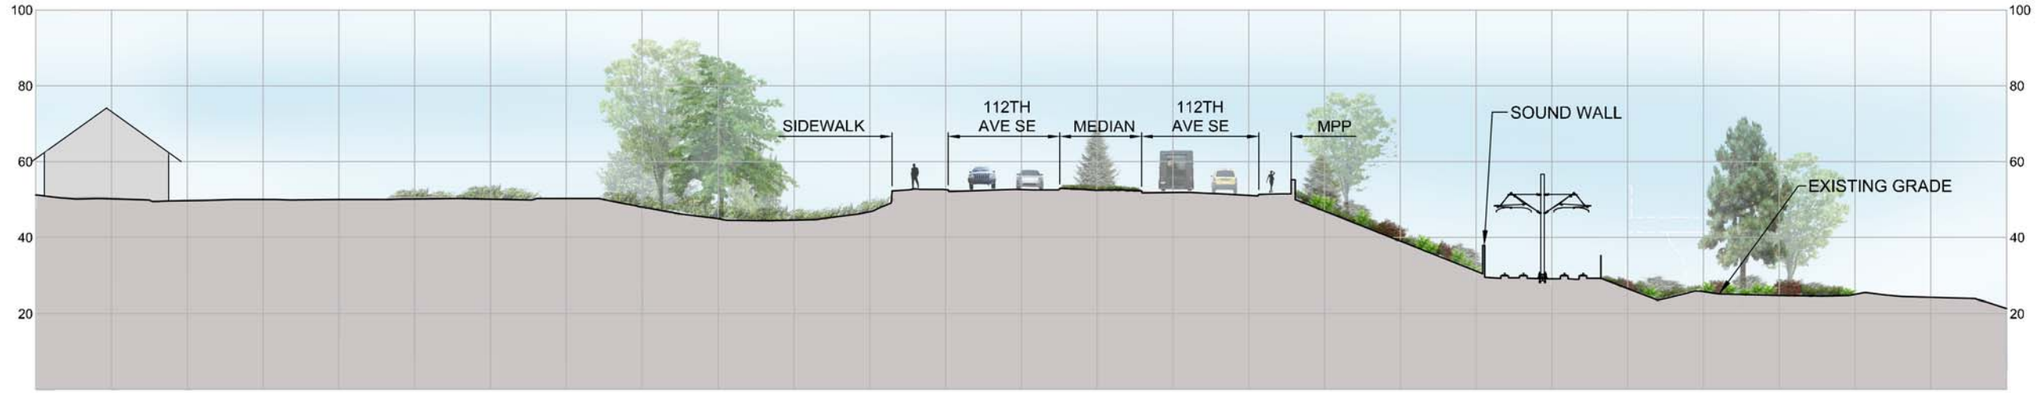

SECTION H
BELLEVUE WAY SE AND 112TH AVE SE WYE

SCALE: H 1"=40' V 1"=40'

No.	DATE	DSN	CHK	APP	REVISION

DESIGNED BY:
DRAWN BY:
CHECKED BY:
APPROVED BY:

FINAL DESIGN PARTNERS.

SUBMITTED BY: | DATE: | REVIEWED BY: | DATE:

LINE IS 1" AT FULL SCALE


SOUNDTRANSIT

SCALE: 1" = 20'
FILENAME:
CONTRACT No.: RTA/LR XXXX-XX
DATE: 11/06/2014

EAST LINK EXTENSION
CONTRACT E320
SOUTH BELLEVUE
CIVIL

DRAWING No.:
LOCATION ID:
SHEET No.: REV:

11/03/14 | 11:51 AM | IRELAND\K2
E:\ST EASTLINK\E320\PUBLIC OUTREACH\90% E320 PUBLIC OUTREACH SECTIONS.DWG

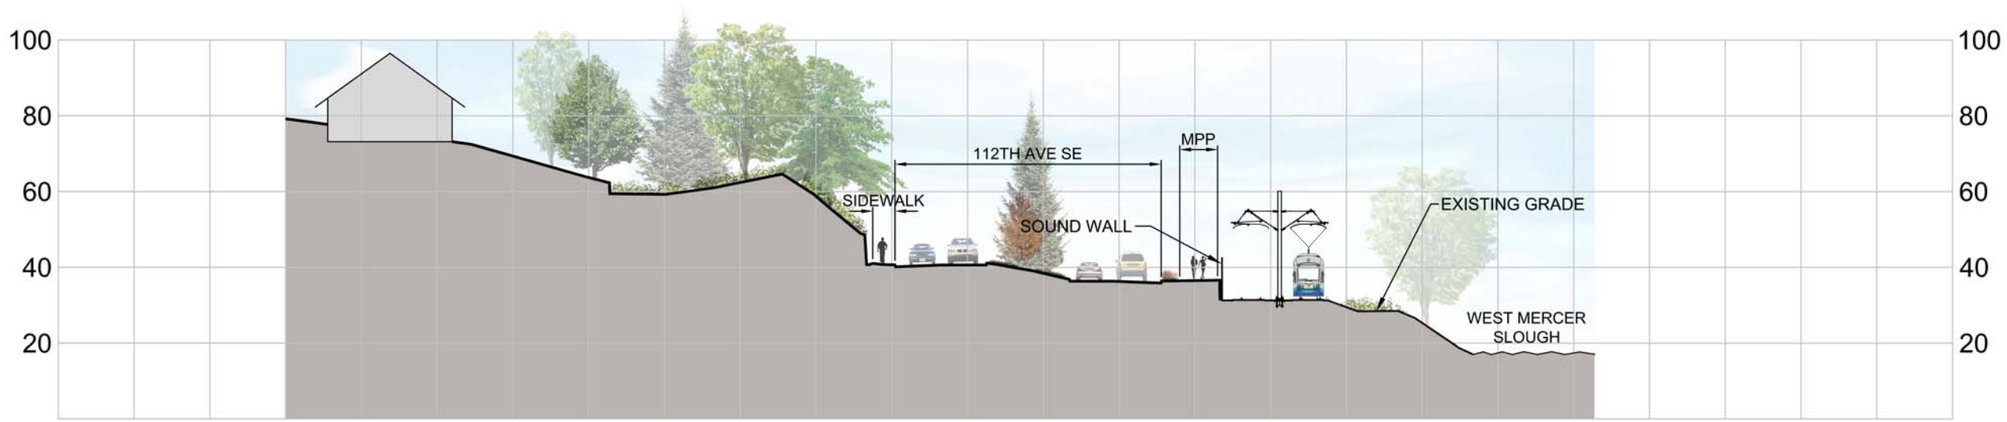

SECTION I
112TH AVE SE NORTH OF WYE

SCALE: H 1"=40' V 1"=40'

No.	DATE	DSN	CHK	APP	REVISION

DESIGNED BY:
DRAWN BY:
CHECKED BY:
APPROVED BY:

FINAL DESIGN PARTNERS.

LINE IS 1" AT FULL SCALE

SUBMITTED BY: | DATE: | REVIEWED BY: | DATE:


SOUNDTRANSIT

SCALE: 1" = 20'
FILENAME:
CONTRACT No.: RTA/LR XXXX-XX
DATE: 10/04/2013

EAST LINK EXTENSION
CONTRACT E320
SOUTH BELLEVUE
CIVIL

DRAWING No.:
LOCATION ID:
SHEET No.: REV:

01/24/14 | 11:11 AM | MWALTON
P:\2012 PROJECTS\2012-27 EAST LINK - SOUTH BELLEVUE TO OVERLAKE TRANSIT CENTER FINAL DESIGN PROJECT\GRAPHICS\AUTOCAD\EXHIBITS\E320 SECTIONS\E320 PUBLIC OUTREACH SECTIONS - NEW.DWG

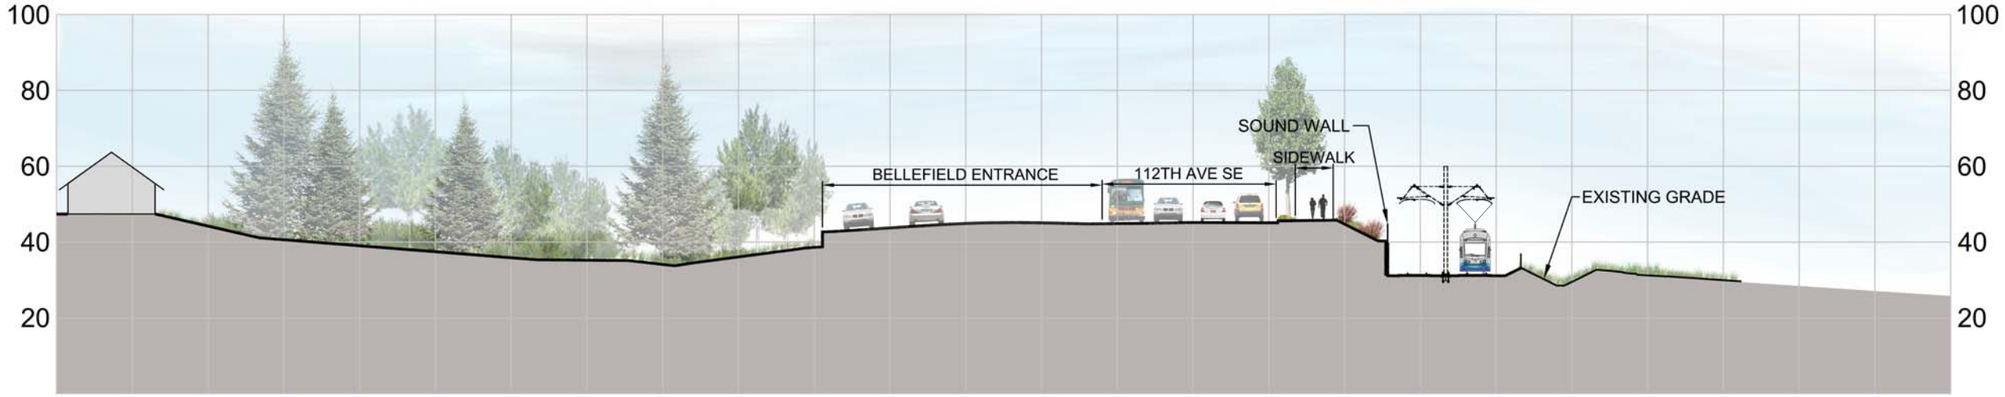

SECTION J
112TH AVE SE

SCALE: H 1"=40' V 1"=40'

No.	DATE	DSN	CHK	APP	REVISION

DESIGNED BY:
DRAWN BY:
CHECKED BY:
APPROVED BY:

FINAL DESIGN PARTNERS.

LINE IS 1" AT FULL SCALE

SUBMITTED BY: | DATE: | REVIEWED BY: | DATE:


SOUNDTRANSIT

SCALE: 1" = 20'
FILENAME:
CONTRACT No.: RTA/LR XXXX-XX
DATE: 10/04/2013

EAST LINK EXTENSION
CONTRACT E320
SOUTH BELLEVUE
CIVIL

DRAWING No.:
LOCATION ID:
SHEET No.: REV:

01/23/14 | 3:56 PM | MWALTON
P:\2012 PROJECTS\2012-27 EAST LINK - SOUTH BELLEVUE TO OVERLAKE TRANSIT CENTER FINAL DESIGN PROJECT\GRAPHICS\AUTOCAD\EXHIBITS\E320 SECTIONS\E320 PUBLIC OUTREACH SECTIONS - NEW.DWG

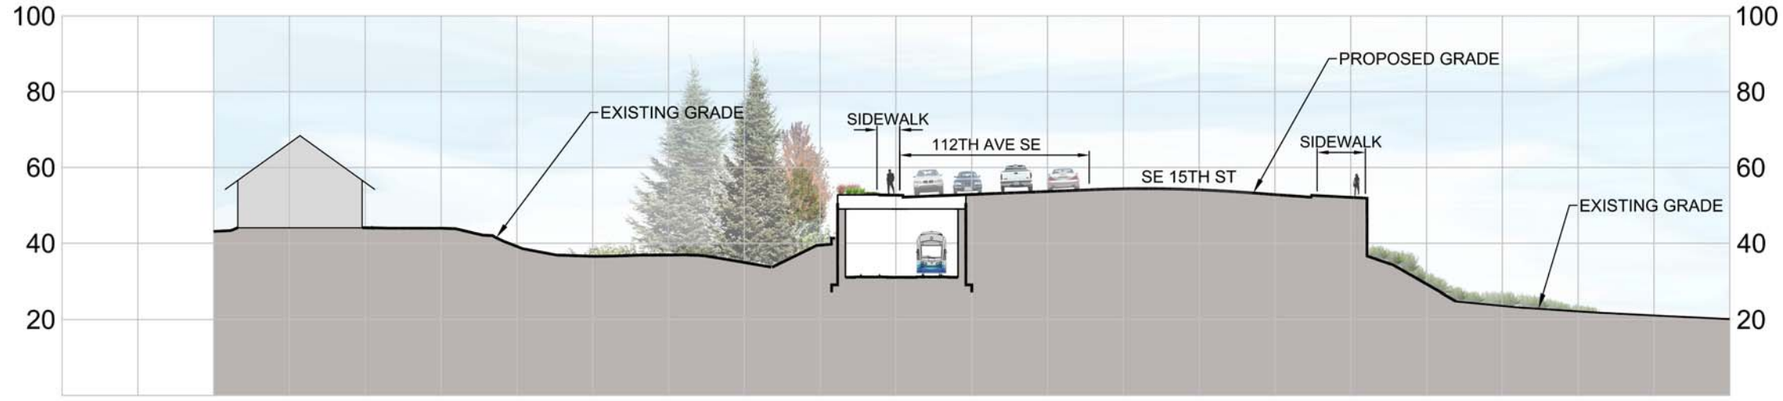

SECTION K
ROAD OVER RAIL STRUCTURE

SCALE: H 1"=40' V 1"=40'

No.	DATE	DSN	CHK	APP	REVISION

DESIGNED BY:
DRAWN BY:
CHECKED BY:
APPROVED BY:

FINAL DESIGN PARTNERS.

SUBMITTED BY: | DATE: | REVIEWED BY: | DATE:

LINE IS 1" AT FULL SCALE

SOUNDTRANSIT


SCALE: 1" = 20'
FILENAME:
CONTRACT No.: RTA/LR XXXX-XX
DATE: 10/04/2013

EAST LINK EXTENSION
CONTRACT E320
SOUTH BELLEVUE

CIVIL

DRAWING No.:
LOCATION ID:
SHEET No.: REV:

01/24/14 | 11:14 AM | MWALTON
P:\2012 PROJECTS\2012-27 EAST LINK - SOUTH BELLEVUE TO OVERLAKE TRANSIT CENTER FINAL DESIGN PROJECT\GRAPHICS\AUTOCAD\EXHIBITS\E320 SECTIONS\E320 PUBLIC OUTREACH SECTIONS - NEW.DWG

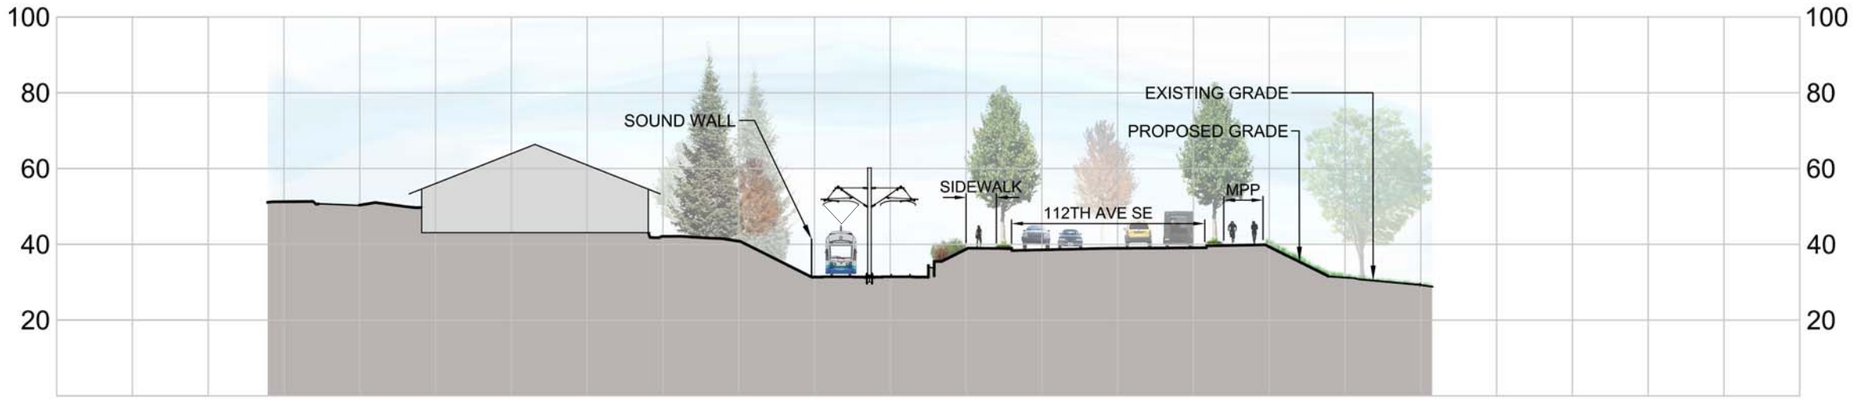

SECTION L
112TH AVE SE SOUTH OF SE 8TH ST

SCALE: H 1"=40' V 1"=40'

No.	DATE	DSN	CHK	APP	REVISION

DESIGNED BY:
DRAWN BY:
CHECKED BY:
APPROVED BY:

FINAL DESIGN PARTNERS.

SUBMITTED BY: | DATE: | REVIEWED BY: | DATE:

LINE IS 1" AT FULL SCALE


SOUNDTRANSIT

SCALE: 1" = 20'
FILENAME:
CONTRACT No.: RTA/LR XXXX-XX
DATE: 10/04/2013

EAST LINK EXTENSION
CONTRACT E320
SOUTH BELLEVUE
CIVIL

DRAWING No.:
LOCATION ID:
SHEET No.: REV:

01/24/14 | 11:15 AM | MWALTON
P:\2012 PROJECTS\2012-27 EAST LINK - SOUTH BELLEVUE TO OVERLAKE TRANSIT CENTER FINAL DESIGN PROJECT\GRAPHICS\AUTOCAD\EXHIBITS\E320 SECTIONS\E320 PUBLIC OUTREACH SECTIONS - NEW.DWG

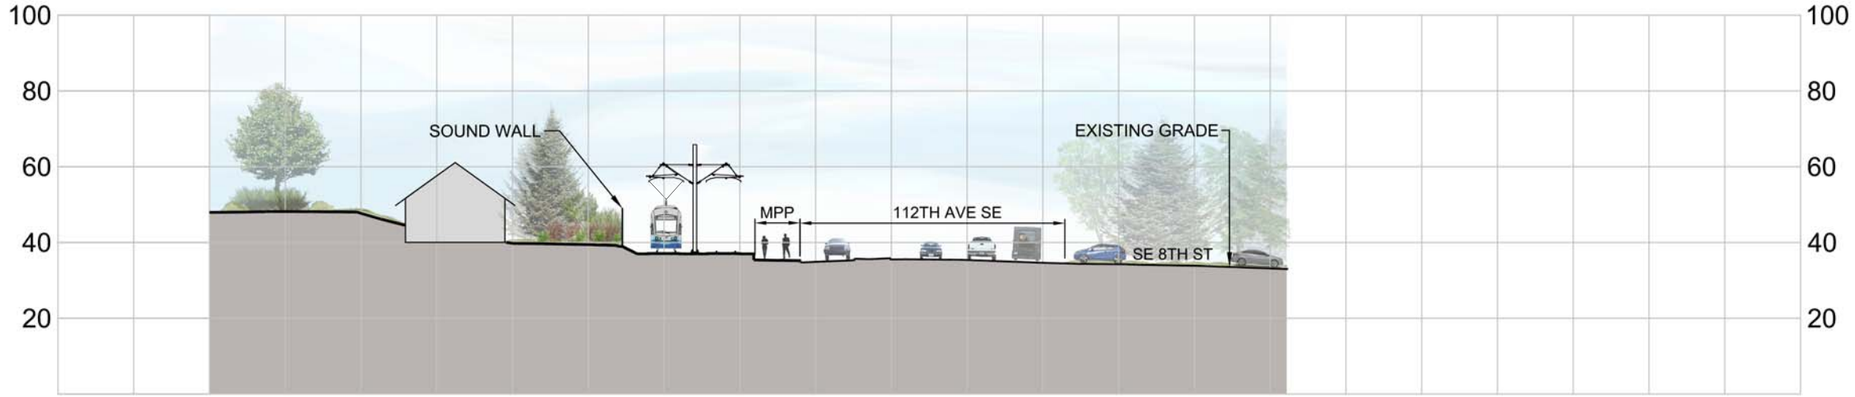

SECTION M
112TH AVE SE @ SE 8TH ST

SCALE: H 1"=40' V 1"=40'

No.	DATE	DSN	CHK	APP	REVISION

DESIGNED BY:
DRAWN BY:
CHECKED BY:
APPROVED BY:

FINAL DESIGN PARTNERS.

LINE IS 1" AT FULL SCALE

SUBMITTED BY: | DATE: | REVIEWED BY: | DATE:


SOUNDTRANSIT

SCALE: 1" = 20'
FILENAME:
CONTRACT No.: RTA/LR XXXX-XX
DATE: 10/04/2013

EAST LINK EXTENSION
CONTRACT E320
SOUTH BELLEVUE
CIVIL

DRAWING No.:
LOCATION ID:
SHEET No.: REV:

01/24/14 | 11:16 AM | MWALTON
P:\2012 PROJECTS\2012-27 EAST LINK - SOUTH BELLEVUE TO OVERLAKE TRANSIT CENTER FINAL DESIGN PROJECT\GRAPHICS\AUTOCAD\EXHIBITS\E320 SECTIONS\E320 PUBLIC OUTREACH SECTIONS - NEW.DWG

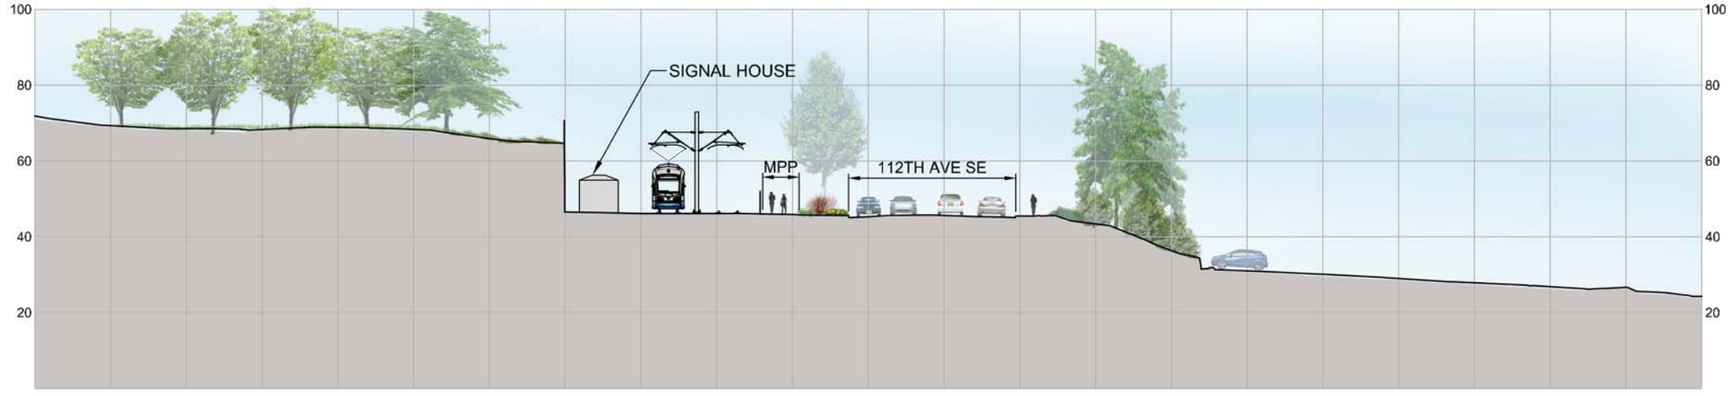

SECTION N
112TH AVE SURREY DOWNS PARK

SCALE: H 1"=40' V 1"=40'

No.	DATE	DSN	CHK	APP	REVISION

DESIGNED BY:
DRAWN BY:
CHECKED BY:
APPROVED BY:

FINAL DESIGN PARTNERS.

LINE IS 1" AT FULL SCALE

SOUNDTRANSIT


SUBMITTED BY: | DATE: | REVIEWED BY: | DATE:

SCALE: 1" = 20'
FILENAME:
CONTRACT No.: RTA/LR XXXX-XX
DATE: 11/06/2014

EAST LINK EXTENSION
CONTRACT E320
SOUTH BELLEVUE
CIVIL

DRAWING No.:
LOCATION ID:
SHEET No.: REV:

11/03/14 | 11:52 AM | IRELANDK2
E:\ST EASTLINK\E320\PUBLIC OUTREACH\60% E320 PUBLIC OUTREACH SECTIONS.DWG

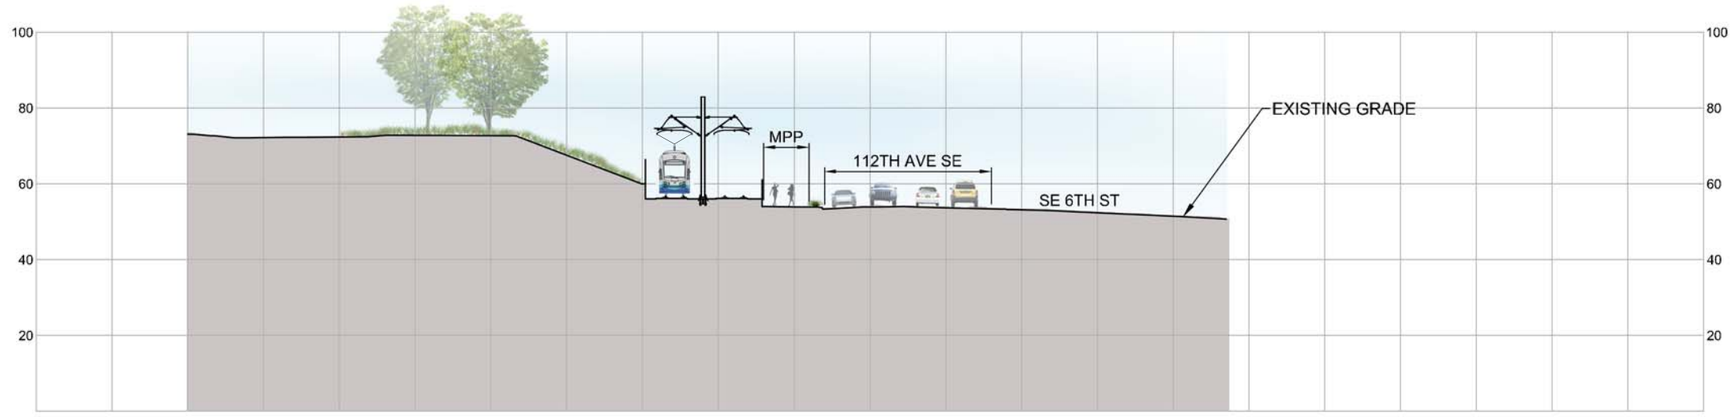

SECTION O
112TH AVE SE @ SE 6TH ST

SCALE: H 1"=40' V 1"=40'

No.	DATE	DSN	CHK	APP	REVISION

DESIGNED BY:
DRAWN BY:
CHECKED BY:
APPROVED BY:

FINAL DESIGN PARTNERS.

LINE IS 1" AT FULL SCALE

SUBMITTED BY: | DATE: | REVIEWED BY: | DATE:

SOUNDTRANSIT


SCALE: 1" = 20'
FILENAME:
CONTRACT No.: RTA/LR XXXX-XX
DATE: 11/06/2014

EAST LINK EXTENSION
CONTRACT E320
SOUTH BELLEVUE

CIVIL

DRAWING No.:
LOCATION ID:
SHEET No.: REV:

11/03/14 | 11:53 AM | IRELANDK2
E:\ST EASTLINK\E320\PUBLIC OUTREACH\60% E320 PUBLIC OUTREACH SECTIONS.DWG

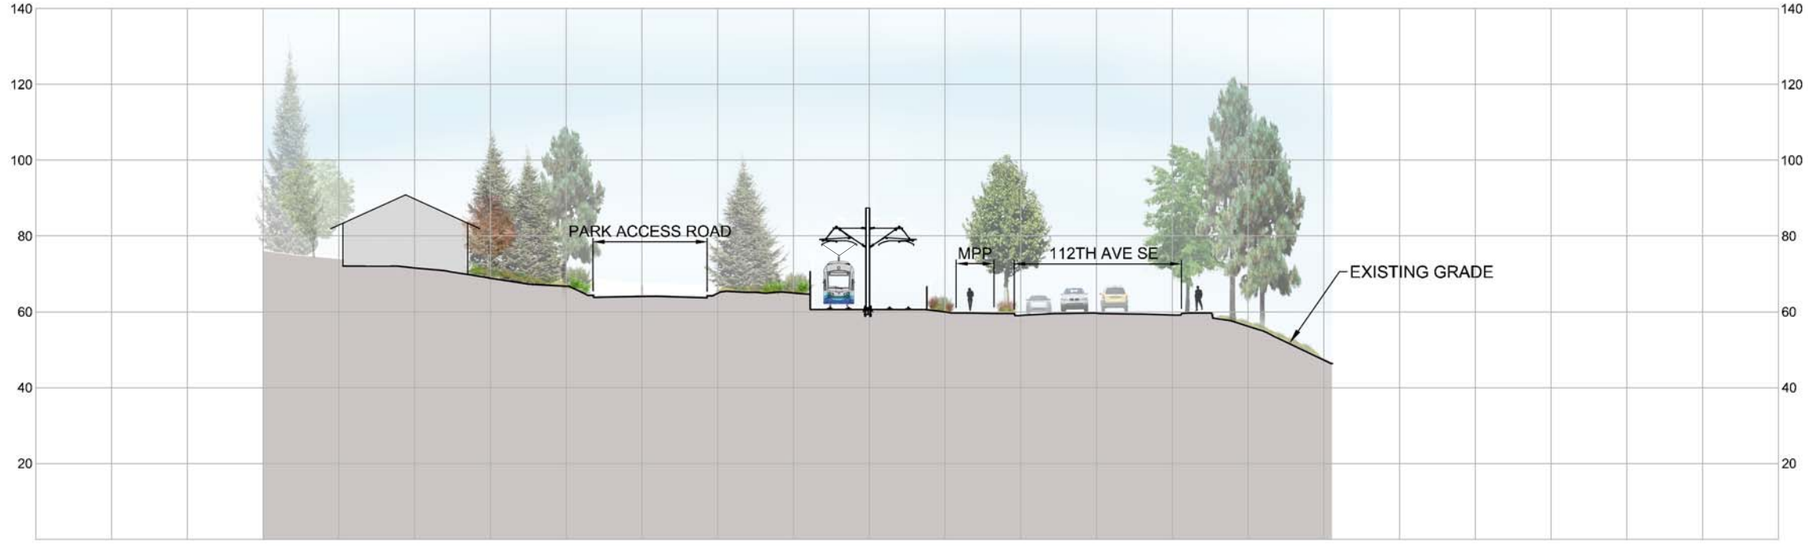

SECTION P
112TH AVE SE NORTH OF SE 4TH ST

SCALE: H 1"=40' V 1"=40'

No.	DATE	DSN	CHK	APP	REVISION

DESIGNED BY:
DRAWN BY:
CHECKED BY:
APPROVED BY:

FINAL DESIGN PARTNERS.

LINE IS 1" AT FULL SCALE

SOUNDTRANSIT

SUBMITTED BY: | DATE: | REVIEWED BY: | DATE:

SCALE: 1" = 20'
FILENAME:
CONTRACT No.: RTA/LR XXXX-XX
DATE: 11/06/2014

EAST LINK EXTENSION
CONTRACT E320
SOUTH BELLEVUE

CIVIL

DRAWING No.:
LOCATION ID:
SHEET No.: REV:

11/03/14 | 11:55 AM | IRELANDK2
E:\ST EASTLINK\E320\PUBLIC OUTREACH\90% E320 PUBLIC OUTREACH SECTIONS.DWG



SECTION Q
112TH AVE SE NORTH OF SE 4TH ST

SCALE: H 1"=40' V 1"=40'

No.	DATE	DSN	CHK	APP	REVISION

DESIGNED BY:
DRAWN BY:
CHECKED BY:
APPROVED BY:

FINAL DESIGN PARTNERS.

SUBMITTED BY: | DATE: | REVIEWED BY: | DATE:

LINE IS 1" AT FULL SCALE


SOUNDTRANSIT

SCALE: 1" = 20'
FILENAME:
CONTRACT No.: RTA/LR XXXX-XX
DATE: 11/06/2014


EAST LINK EXTENSION
CONTRACT E320
SOUTH BELLEVUE
CIVIL

DRAWING No.:
LOCATION ID:
SHEET No.: REV:


11/03/14 | 11:55 AM | IRELANDK2
E:\ST EASTLINK\E320\PUBLIC OUTREACH\90% E320 PUBLIC OUTREACH SECTIONS.DWG

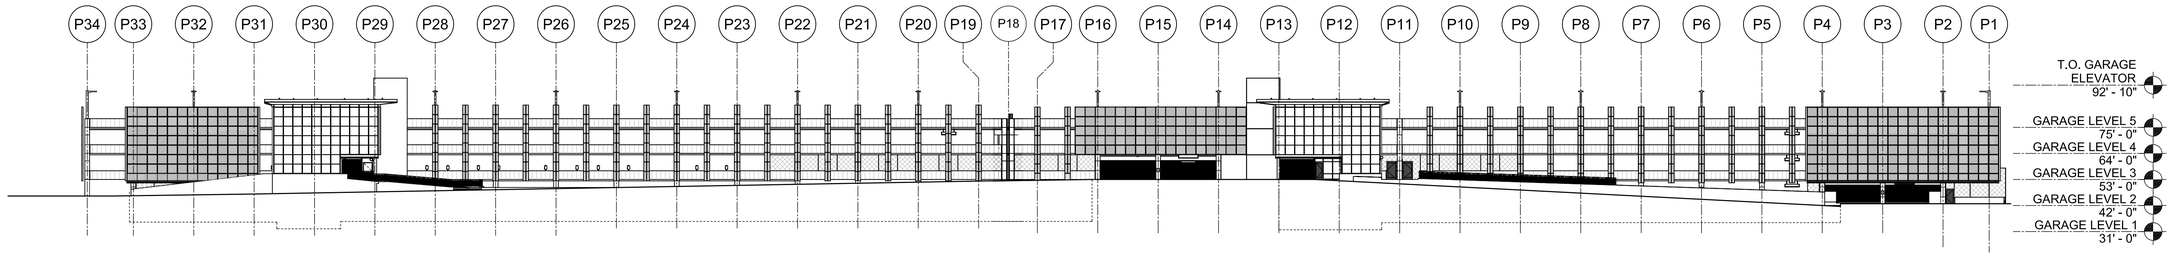

OVERALL ELEVATION WEST

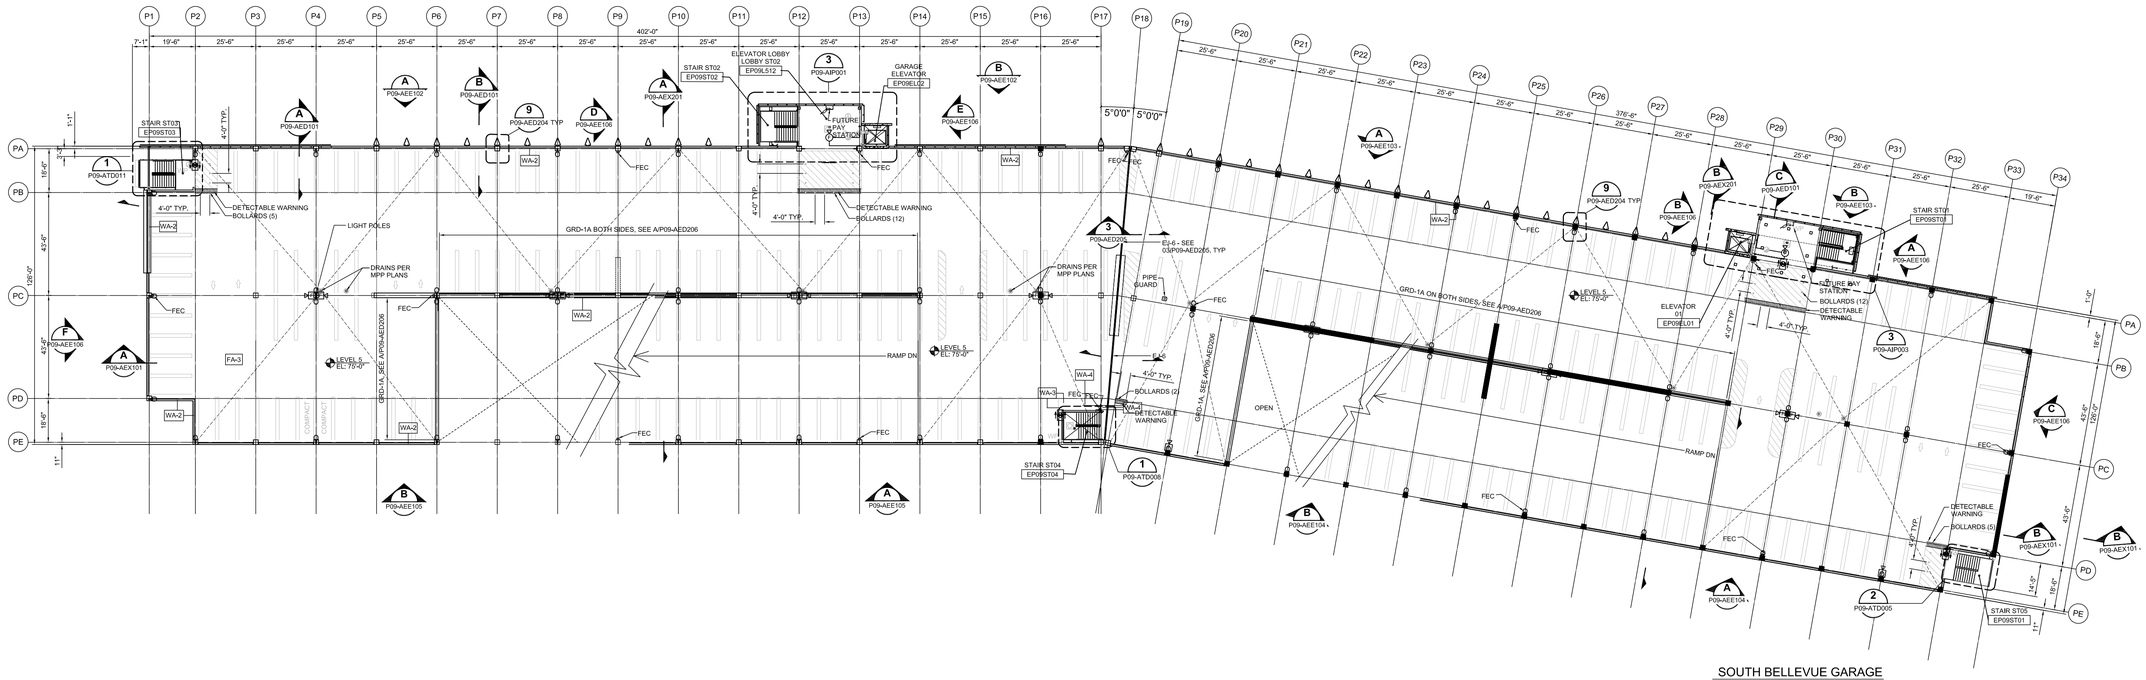

SOUTH BELLEVUE GARAGE
5TH FLOOR PLAN

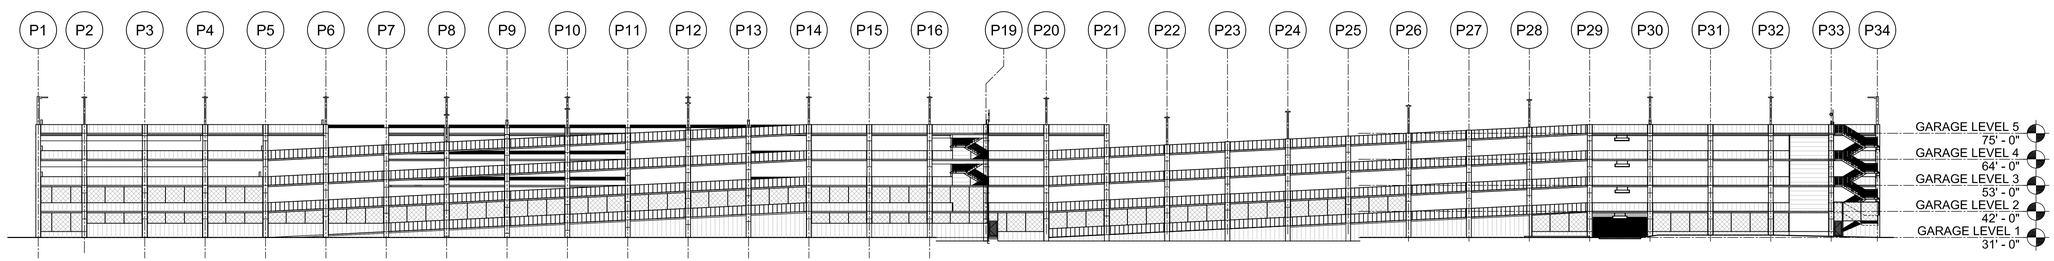

OVERALL ELEVATION EAST

BELLEVUE WAY SE

PARK & RIDE GARAGE

ROOT BARRIER (10 LF LENGTH EA SIDE OF PLANTER FOR STREET TREES). TYP SEE DETAIL 3/STD-LPD101

ROOT BARRIER FOR GINKGO TREES. TYP SEE DETAIL 3/STD-LPD101

ROOT BARRIER (30 LF LENGTH EASIDE OF PLANTER FOR STREET TREES). TYP SEE DETAIL 3/STD-LPD101

25' MIN TYP

15' MIN TYP

16' OC TYP

VAULT, TYP SEE DWG L85-UCP129

VAULT, SEE DWG L85-UCP130

FIRE HYDRANT, SEE DWG L85-UCP130

ROW, TYP

GUARDRAIL - 1 STAINLESS STEEL, SEE DETAIL 7/STD-LSD001, SEE DRAWINGS L85-CRP110 & L85-CRP111 FOR HORIZONTAL CONTROLS

ROCK FACING, SEE DETAIL 1/E09-LSD005

L85-CRP130

BIORETENTION AREAS

BIORETENTION PLANTER, TYP SEE DETAIL 5/E09-LSD002

BIORETENTION PLANTER, TYP

GUIDEWAY AND PLATFORM ABOVE

PLAZA AREA

EGDE OF GUIDEWAY ABOVE

NOTE 11

SEE DWG L85-UCP129 FOR FIRE HYDRANT

AIRWELL LANDSCAPE

PERMANENT FENCING, SEE L85-CRP129

WOOD CHIP MULCH IN CLEARANCE AREA AROUND VAULT

2' X 2' CONC PAVERS

L85-CRP129

LANDSCAPE PROTECTION FENCING, SEE L85-CXP129

REFER TO DWG L85-CXP 129 FOR TREES TO BE SAVED

SEE DWG L85-LMP129 FOR MITIGATION PLANTING PLAN

LANDSCAPE PROTECTION FENCING, SEE L85-CXP131

REFER TO DWG L85-LMP131 FOR MITIGATION PLANTING PLANS

SEE L85-CXP131 FOR TREES TO BE SAVED

15' W SCREENING LANDSCAPE, TYP

15'W SCREENING LANDSCAPE

3' W ARBORIST WOOD CHIP STRIP ALONG EDGE OF BLDG

PERMANENT FENCING, SEE L85-CXP131

OUTSIDE THIS LINE REFER TO DWG L85-LMP131 FOR MITIGATION PLANTING PLANS

LANDSCAPE PROTECTION FENCING, SEE L85-CXP131

OUTSIDE THIS LINE REFER TO DWG L85-LMP132 FOR MITIGATION PLANTING PLANS

WETLAND BOUNDARY

2' W , 5" DEPTH ARBORIST WOOD CHIP STRIP

CONDENSING UNIT FOUNDATION

2' W, 5" DEPTH ARBORIST WOOD CHIP STRIP

PEDESTRIAN GUARDRAIL, SEE DETAIL 2/E09-LSD005

AIRWELL LANDSCAPE

LANDSCAPE PROTECTION FENCING, SEE L85-CXP132

PERMANENT FENCING, SEE L85-CRP132 AND L85-CRP133

SEE L85-CXP132 FOR TREES TO BE SAVED

REFER TO DWG L85-LMP132 FOR MITIGATION PLANTING

SEE DWG L85-LMP132 FOR MITIGATION PLANTING PLAN

LANDSCAPE PROTECTION FENCING, SEE L85-CXP130

REFER TO DWG L85-CXP130 FOR TREES TO BE SAVED

EGDE OF GUIDEWAY ABOVE

R06 418+00

R06 420+00

R06 422+00

R06 424+00

R06 426+00

R06 428+00

R09 34+00

R09 32+00

R10 20+00

R10 22+00

R10 23+00

R11 12+00

R11 13+00

R11 14+00

P09 40+00

P09 42+00

P09 44+00

P09 46+00

P09 48+00

TR01 16+00


TR01 16+20

DW-L104 3+75

DW-L104 2+00

NOTES:

1. GARAGE LEVEL ELEVATIONS ARE TO PERIMETER OF SLAB
2. DISTANCE TO ASSUMED PROPERTY LINE IS MEASURED FROM NEAREST STATION AND GARAGE BUILDING ELEMENT

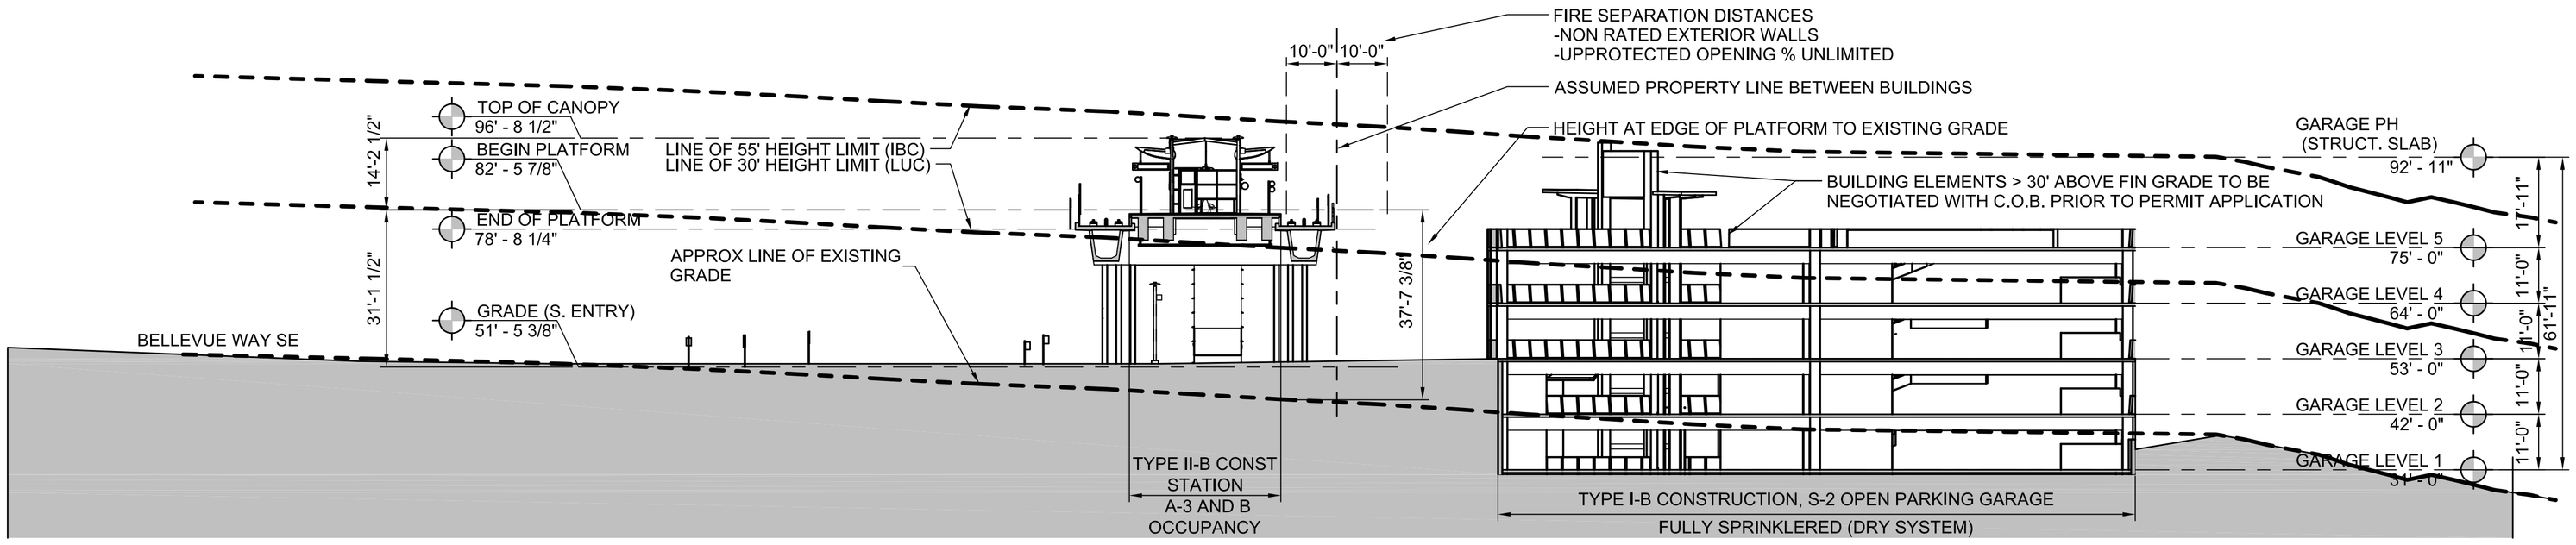

CODE OVERALL SITE SECTION

SCALE: 1" = 20'-0"

A
E09-AAX001
E09-AAP001

XREF LIST:
GB-SEAL-K_K8153
xE320-GB-TB22x34

ORIGINATED BY: / /
CHECKED BY: / /
BACK-CHECKED BY: / /
02/02/15 | 5:39 PM | SENGD
P:\SEATTLE\161209.000 EAST LINK SOUND TRANSIT\DESIGN\BIM\AUTOCAD_CURRENT\STATION\E320-E09-AAX001.DWG

CORRECTED BY: / DATE:
VERIFIED BY: / DATE:

No.	DATE	DSN	CHK	APP	REVISION

DESIGNED BY: S. CHAN
DRAWN BY: E. NEBEL
CHECKED BY: L. LELAND
APPROVED BY: J. SCHETTLER

8153 REGISTERED ARCHITECT
KAY KORNOVICH
STATE OF WASHINGTON

PERKINS + WILL
SUBMITTED BY:

HJH FINAL DESIGN PARTNERS.
DATE:
REVIEWED BY:

LINE IS 1" AT FULL SCALE

SOUNDTRANSIT
DATE:

SCALE: 1" = 20'
FILENAME: E320-E09-AAX001
CONTRACT No.: RTA/LR XXXX-XX
DATE: 09/19/2014

EAST LINK EXTENSION
CONTRACT E320
SOUTH BELLEVUE

SOUTH BELLEVUE STATION - ARCHITECTURAL
MUNICIPAL CODE INFORMATION
SITE SECTION BUILDING HEIGHT

DRAWING No.: **E09-AAX001**
LOCATION ID: E09
SHEET No.: REV: 0