NOTES

1. VERIFICATION OF UTILITIES BELOW GRADE PRIOR TO INSTALLATION OF ALL FIXED AND BREAKAWAY OBJECTS IS REQUIRED (STREET TREES, STREET LIGHTS, SIGNAL EQUIPMENT, SIGNS, ETC.). RELOCATE UTILITIES WHERE FEASIBLE.
2. SEE DESIGN STANDARDS 15 AND 16 FOR CLEAR DISTANCE REQUIREMENTS BETWEEN FIXED AND BREAKAWAY OBJECTS AND THE FACE OF CURB.
3. PORTLAND CEMENT CONCRETE SHALL BE WSDOT CLASS 3000.
4. CONCRETE SIDEWALK SHALL HAVE A 2' x 2' SCORE PATTERN AND BROOM FINISH ONLY. SEE STD. DWG. TE-11 FOR BROOM FINISH DETAILS
5. SEE LAND USE CODE 20.25A.060.B FOR STREET TREE AND TREE GRATE REQUIREMENTS.
6. SEE LAND USE CODE 20.25A.060.A FOR SIDEWALK AND PLANTER STRIP WIDTH REQUIREMENTS.
7. ALL OBJECTS TO BE INSTALLED WITHIN THE WIDTH OF THE SIDEWALK MUST BE APPROVED BY THE ENGINEER.
8. STANDARD STREET TREE/STREET LIGHT SPACING IS 25' ON CENTER. SPACING MAY BE AMENDED BY THE ENGINEER.
9. OPTIONAL ELECTRICAL CONNECTION SHALL COMPLY WITH ELECTRICAL CODES AND PASS ELECTRICAL INSPECTION.
10. LIDS FOR JUNCTION BOXES AND UTILITY VAULTS SHALL BE NON-SKID AS SPECIFIED BY THE ENGINEER.

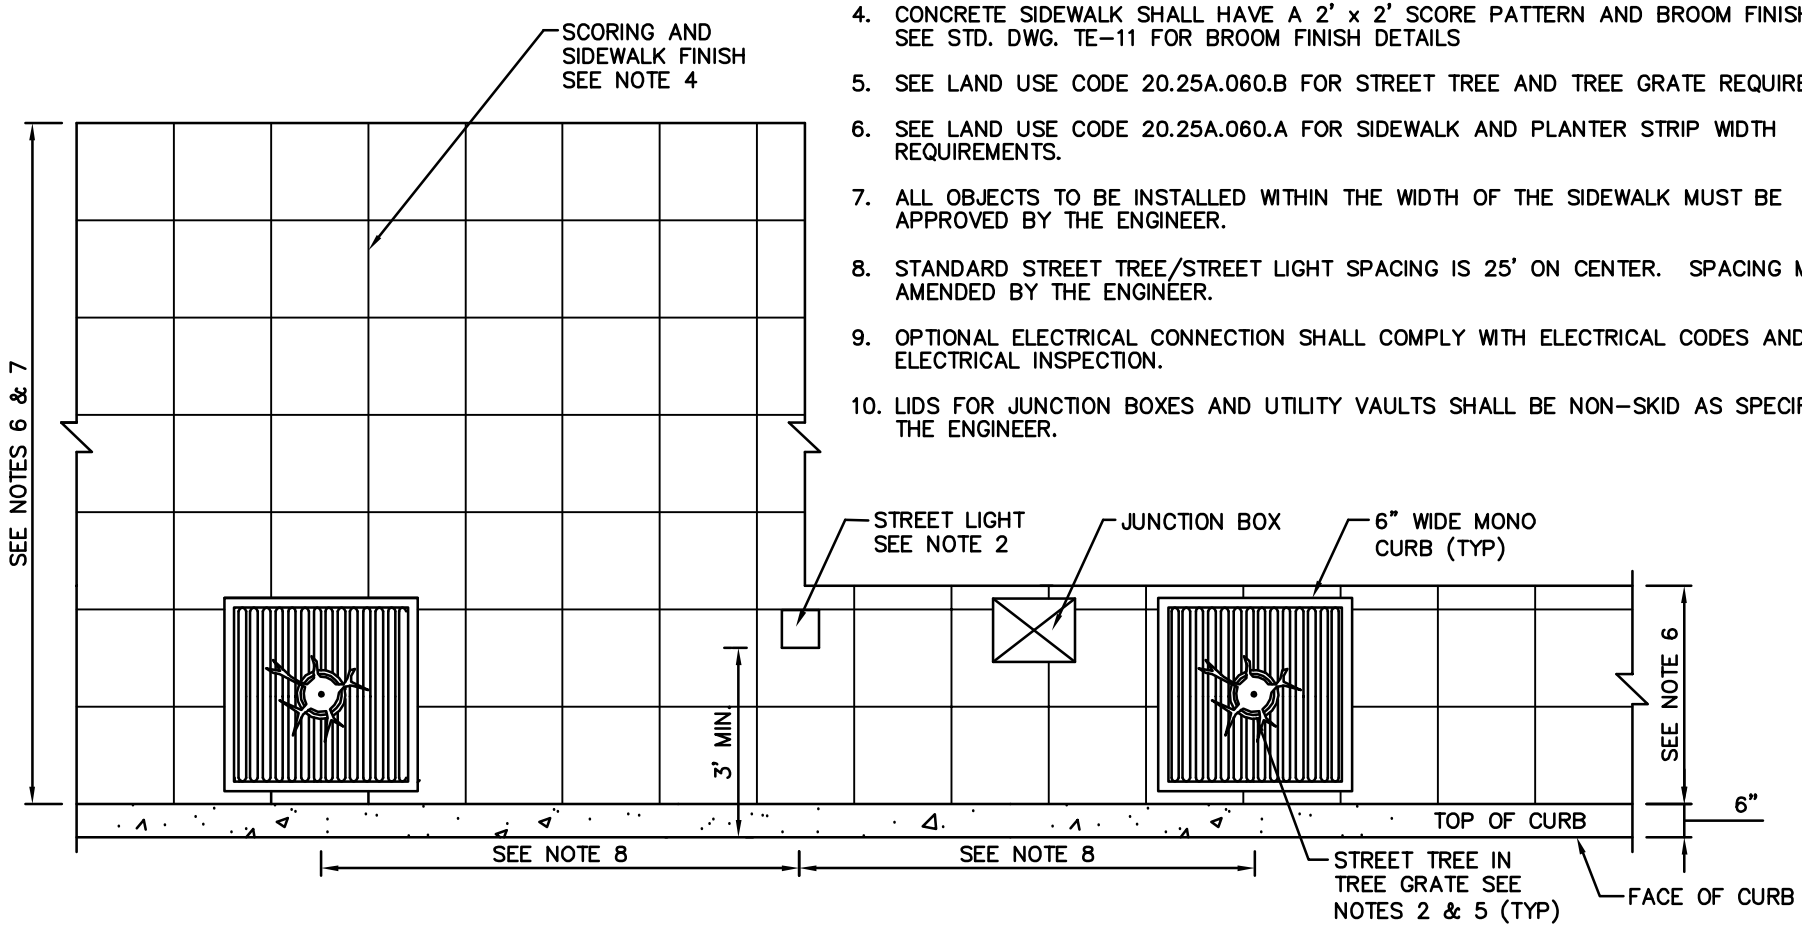

City of Bellevue

DOWNTOWN SIDEWALK

DRAWING NUMBER	DEV-3
SCALE	NONE
REVISION DATE	01/14
DEPARTMENT	TRANS