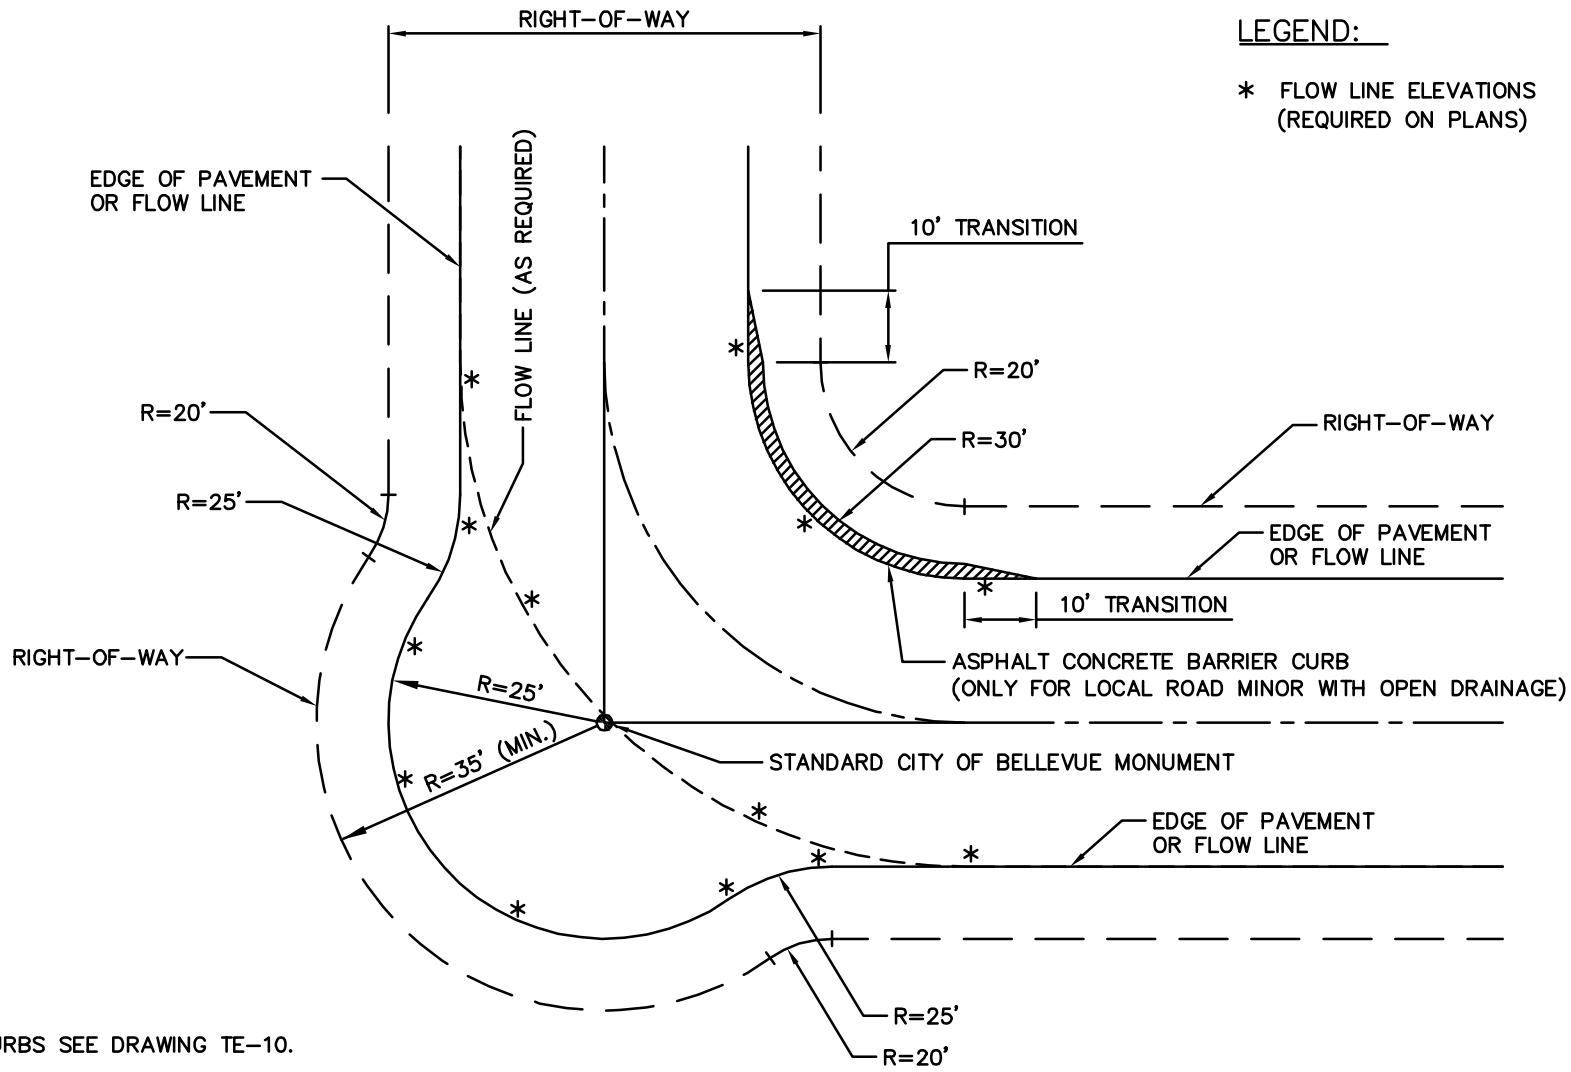

LEGEND:

* FLOW LINE ELEVATIONS (REQUIRED ON PLANS)

NOTES:

1. FOR CURBS SEE DRAWING TE-10.

City of Bellevue

RIGHT ANGLE "L" INTERSECTION

DRAWING NUMBER	DEV-22
SCALE	NONE
REVISION DATE	11/07
DEPARTMENT	TRANS