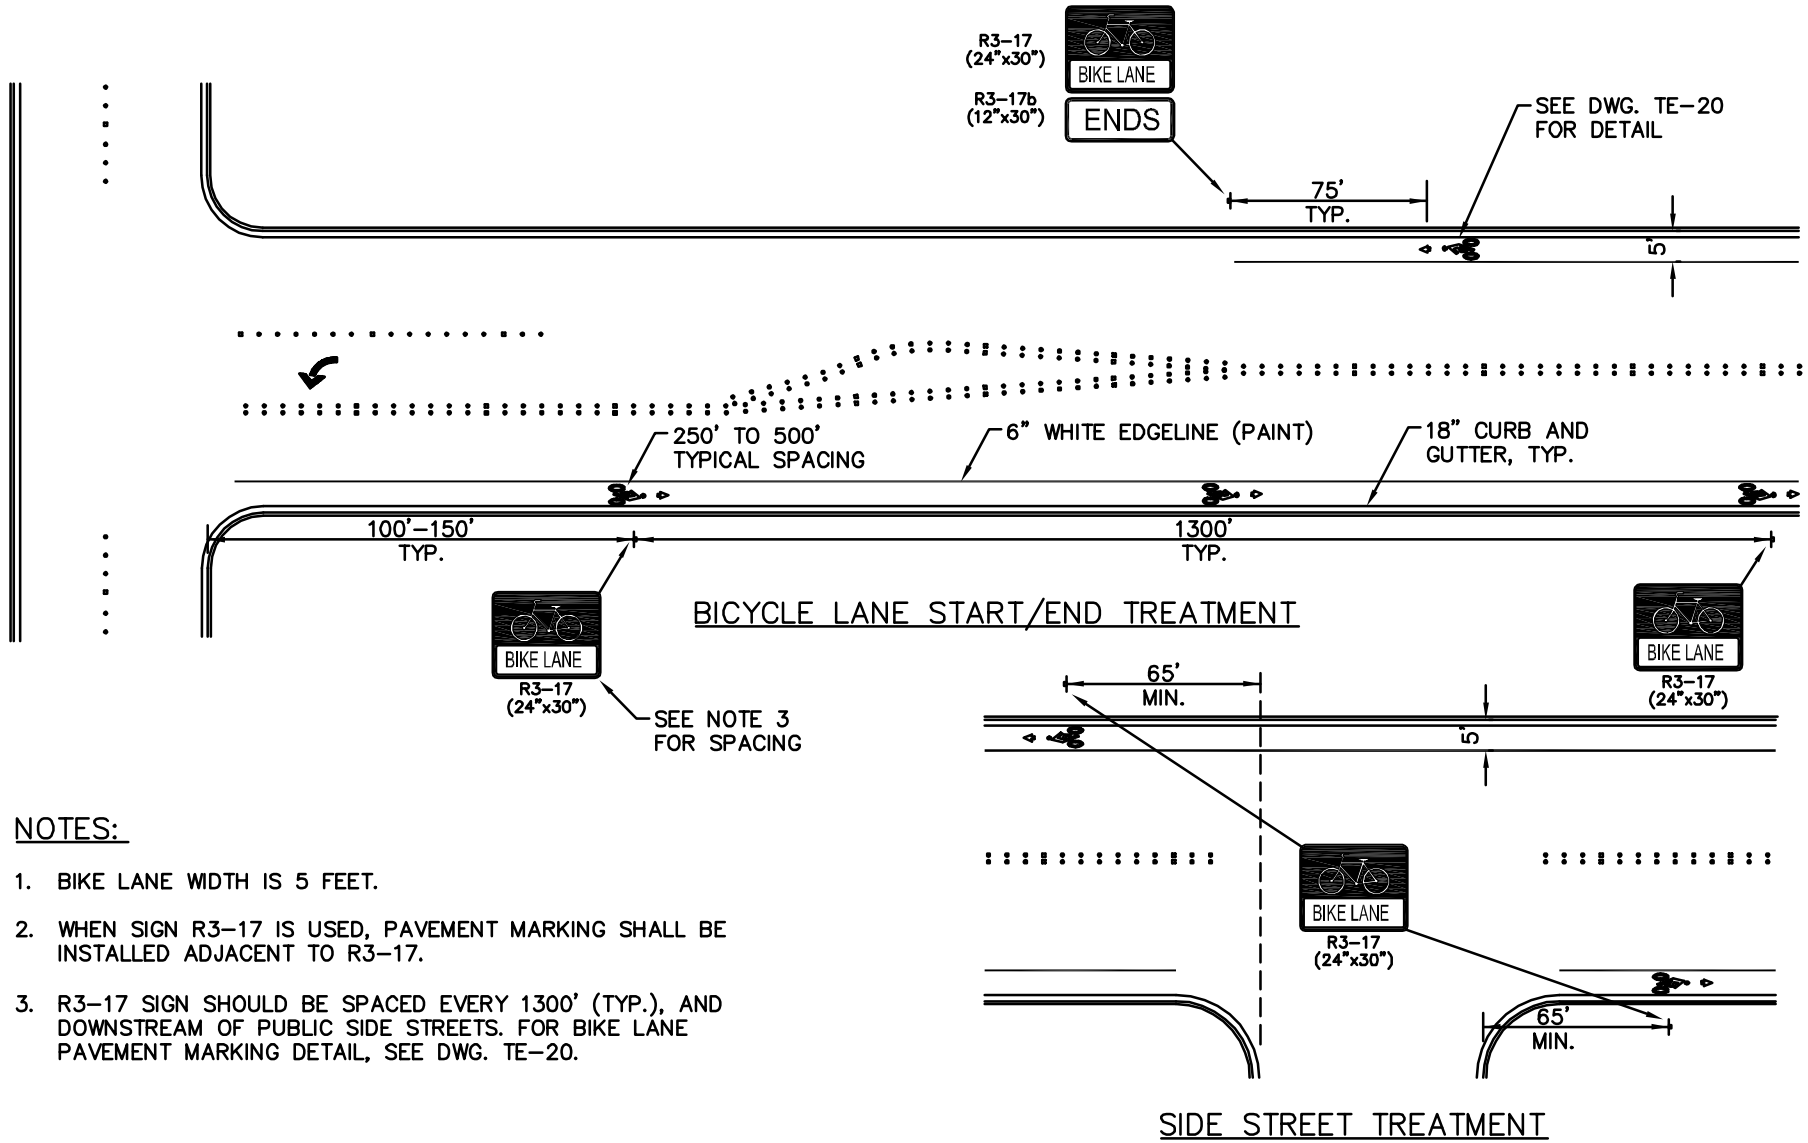

NOTES:

1. BIKE LANE WIDTH IS 5 FEET.
2. WHEN SIGN R3-17 IS USED, PAVEMENT MARKING SHALL BE INSTALLED ADJACENT TO R3-17.
3. R3-17 SIGN SHOULD BE SPACED EVERY 1300' (TYP.), AND DOWNSTREAM OF PUBLIC SIDE STREETS. FOR BIKE LANE PAVEMENT MARKING DETAIL, SEE DWG. TE-20.

City of Bellevue

BICYCLE LANE CHANNELIZATION

DRAWING NUMBER	TE-17
SCALE	NONE
REVISION DATE	3/11
DEPARTMENT	TRANS