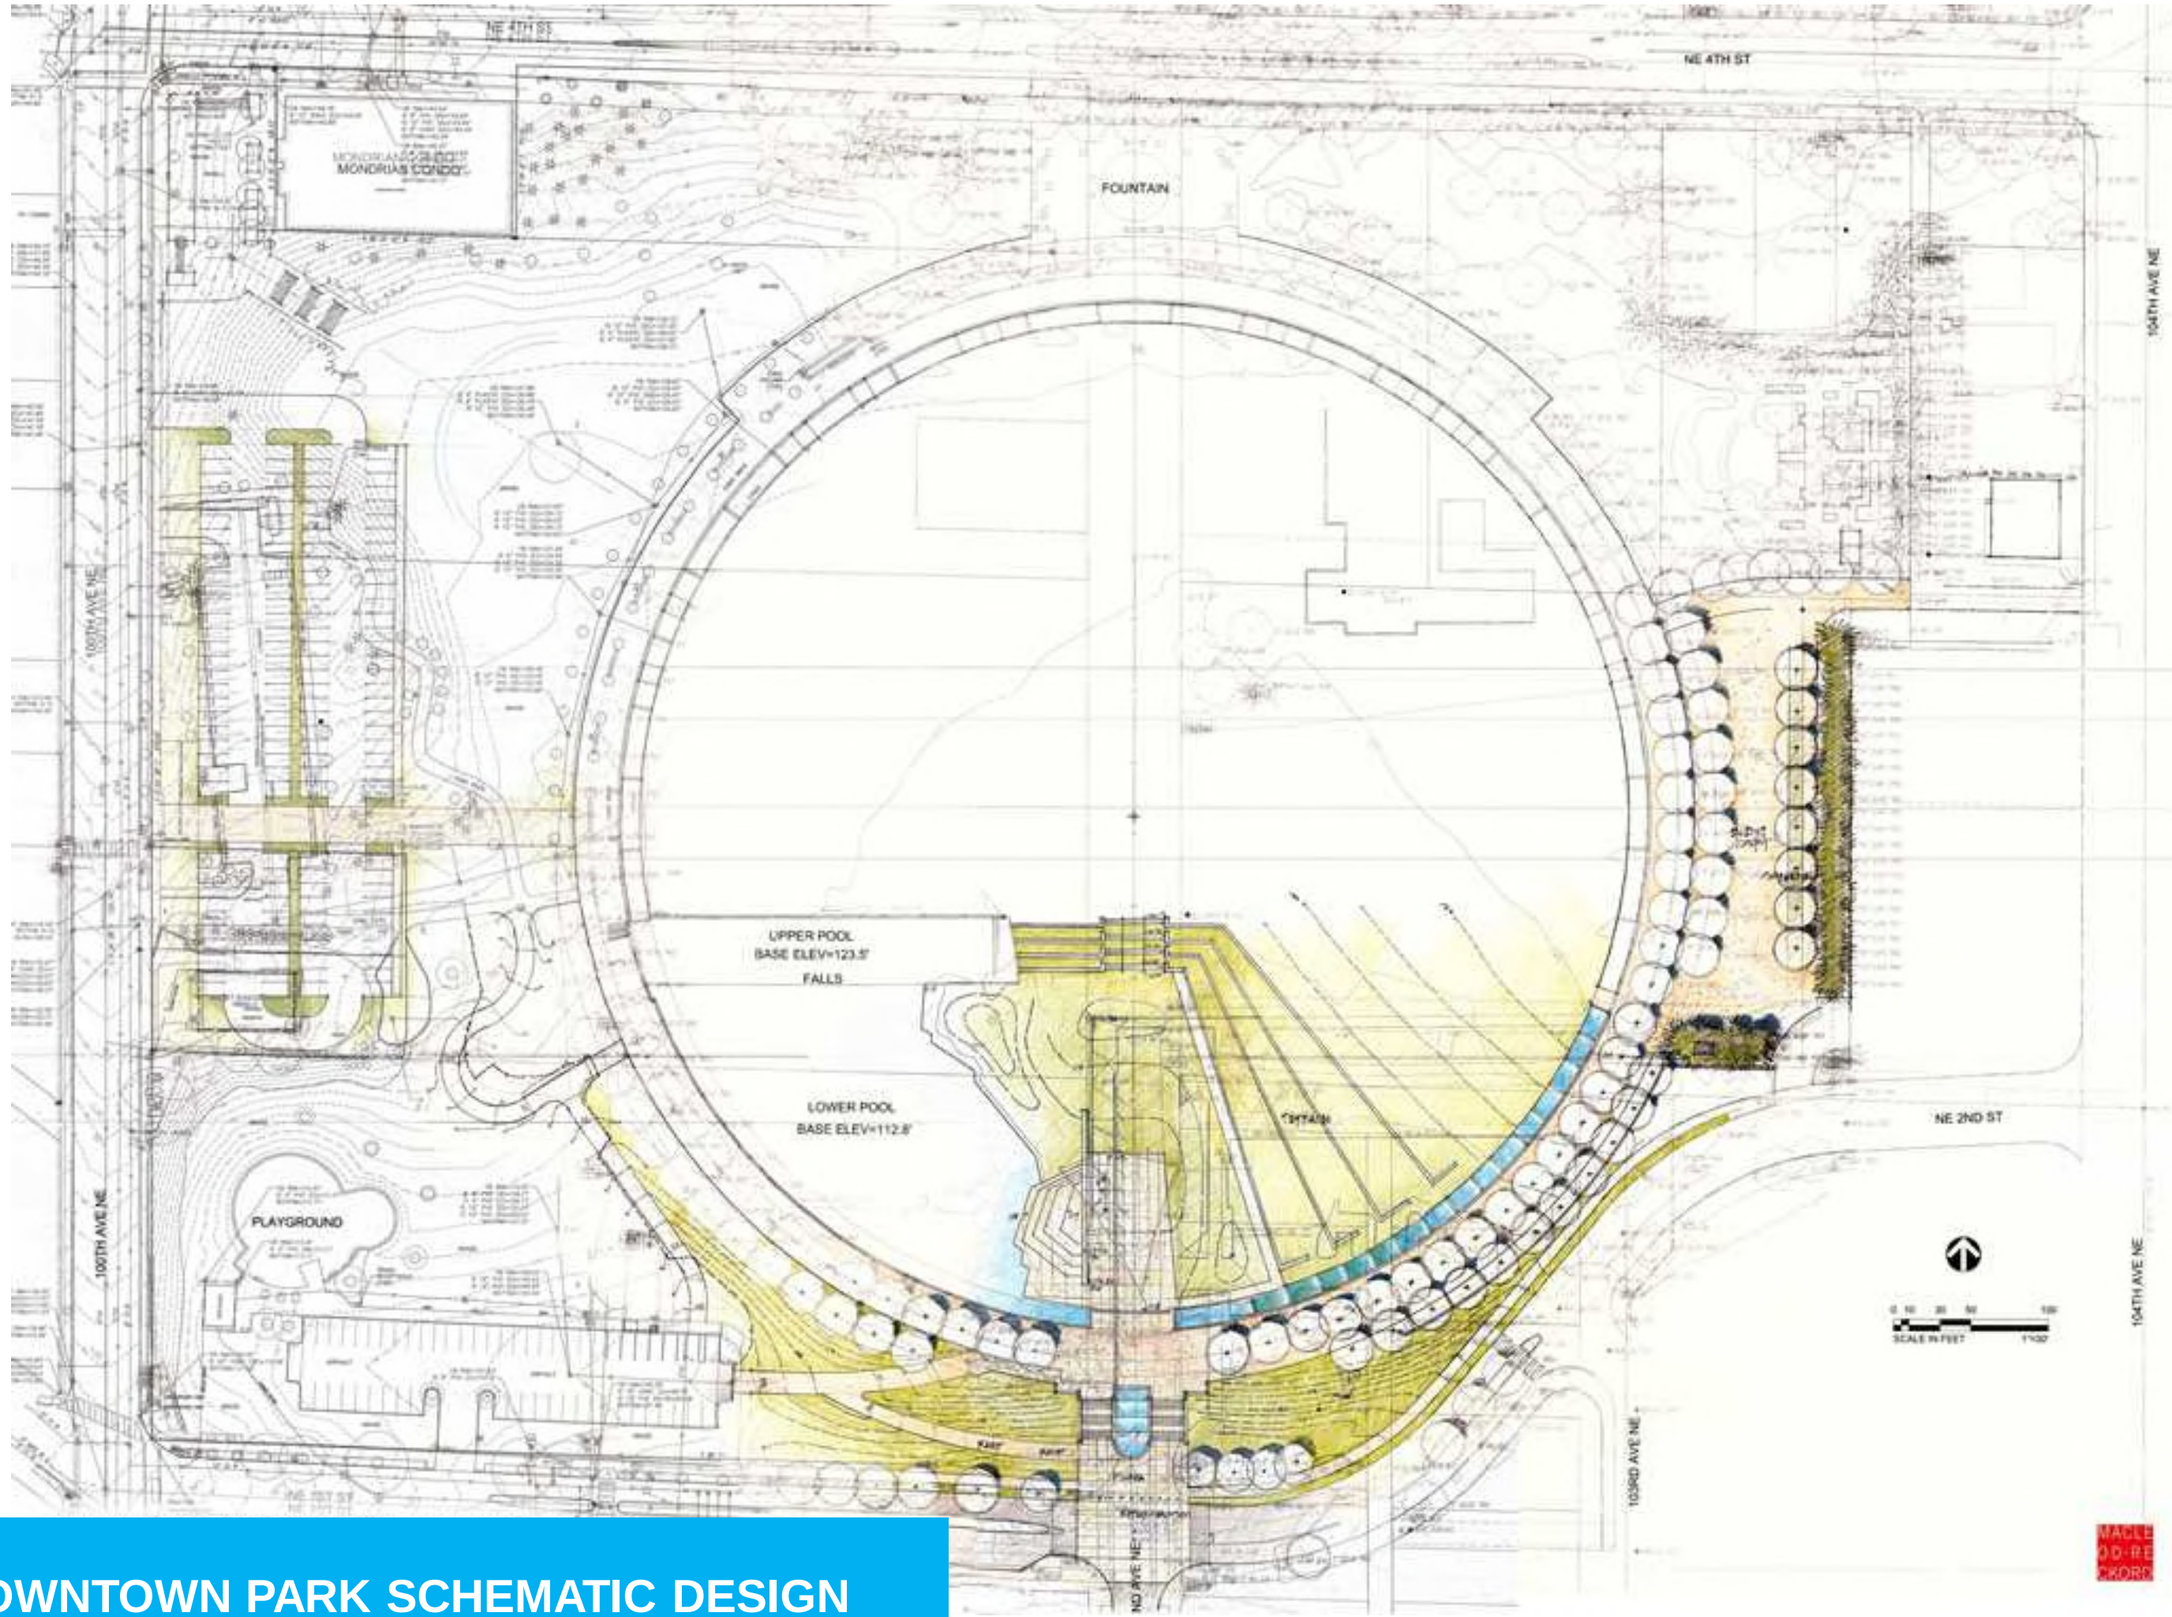

DOWNTOWN PARK SCHEMATIC DESIGN