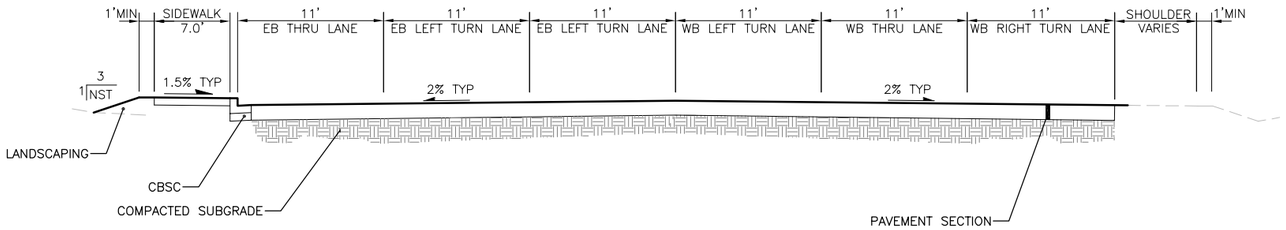

SECTION A – SE NEWPORT WAY
NOT TO SCALE

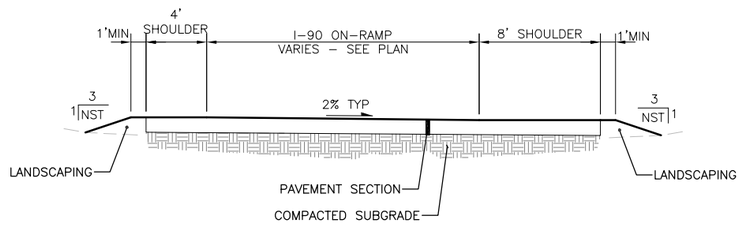

SECTION B – I–90 EB ON–RAMP (LOOKING EASTBOUND)
NOT TO SCALE

GENERAL NOTES:

1. SIDEWALKS SHALL BE SLOPED TOWARDS ROADWAY, AND CROSS SLOPES SHALL NOT EXCEED 1.5% UNLESS OTHERWISE NOTED ON PLANS.

NST = NO STEEPER THAN
EB = EASTBOUND
WB = WESTBOUND

Know what's **below.**
Call before you dig.

10% SUBMITTAL

NO.	DATE	BY	APPR.	REVISIONS

Approved By

TRANSPORTATION DESIGN MANAGER DATE

PROJECT MANAGER DATE

CRS *JUNE 2019* DESIGNED BY DATE
WRM *JUNE 2019* DRAWN BY DATE
CJE *JUNE 2019* CHECKED BY DATE

City of Bellevue
TRANSPORTATION DEPARTMENT

Reid Middleton
728 134th Street SW Suite 200
Everett, Washington 98204
Ph: 425 741-3800

LAKEMONT BLVD SE &
SE NEWPORT WAY TRAFFIC
SIGNAL IMPROVEMENTS

TYPICAL SECTIONS

SEC1 | SHT 1 OF 8

06/11/2019 1:32pm H:\255\18\003 Bellevue TO 2 LHCSE 8th Lakemont Forest\Drafting\Design – CAD 2018\SA3 – 10% PLANS\LAKEMONT – NEWPORT TS\251802-SEC1 SA3-TS.dwg

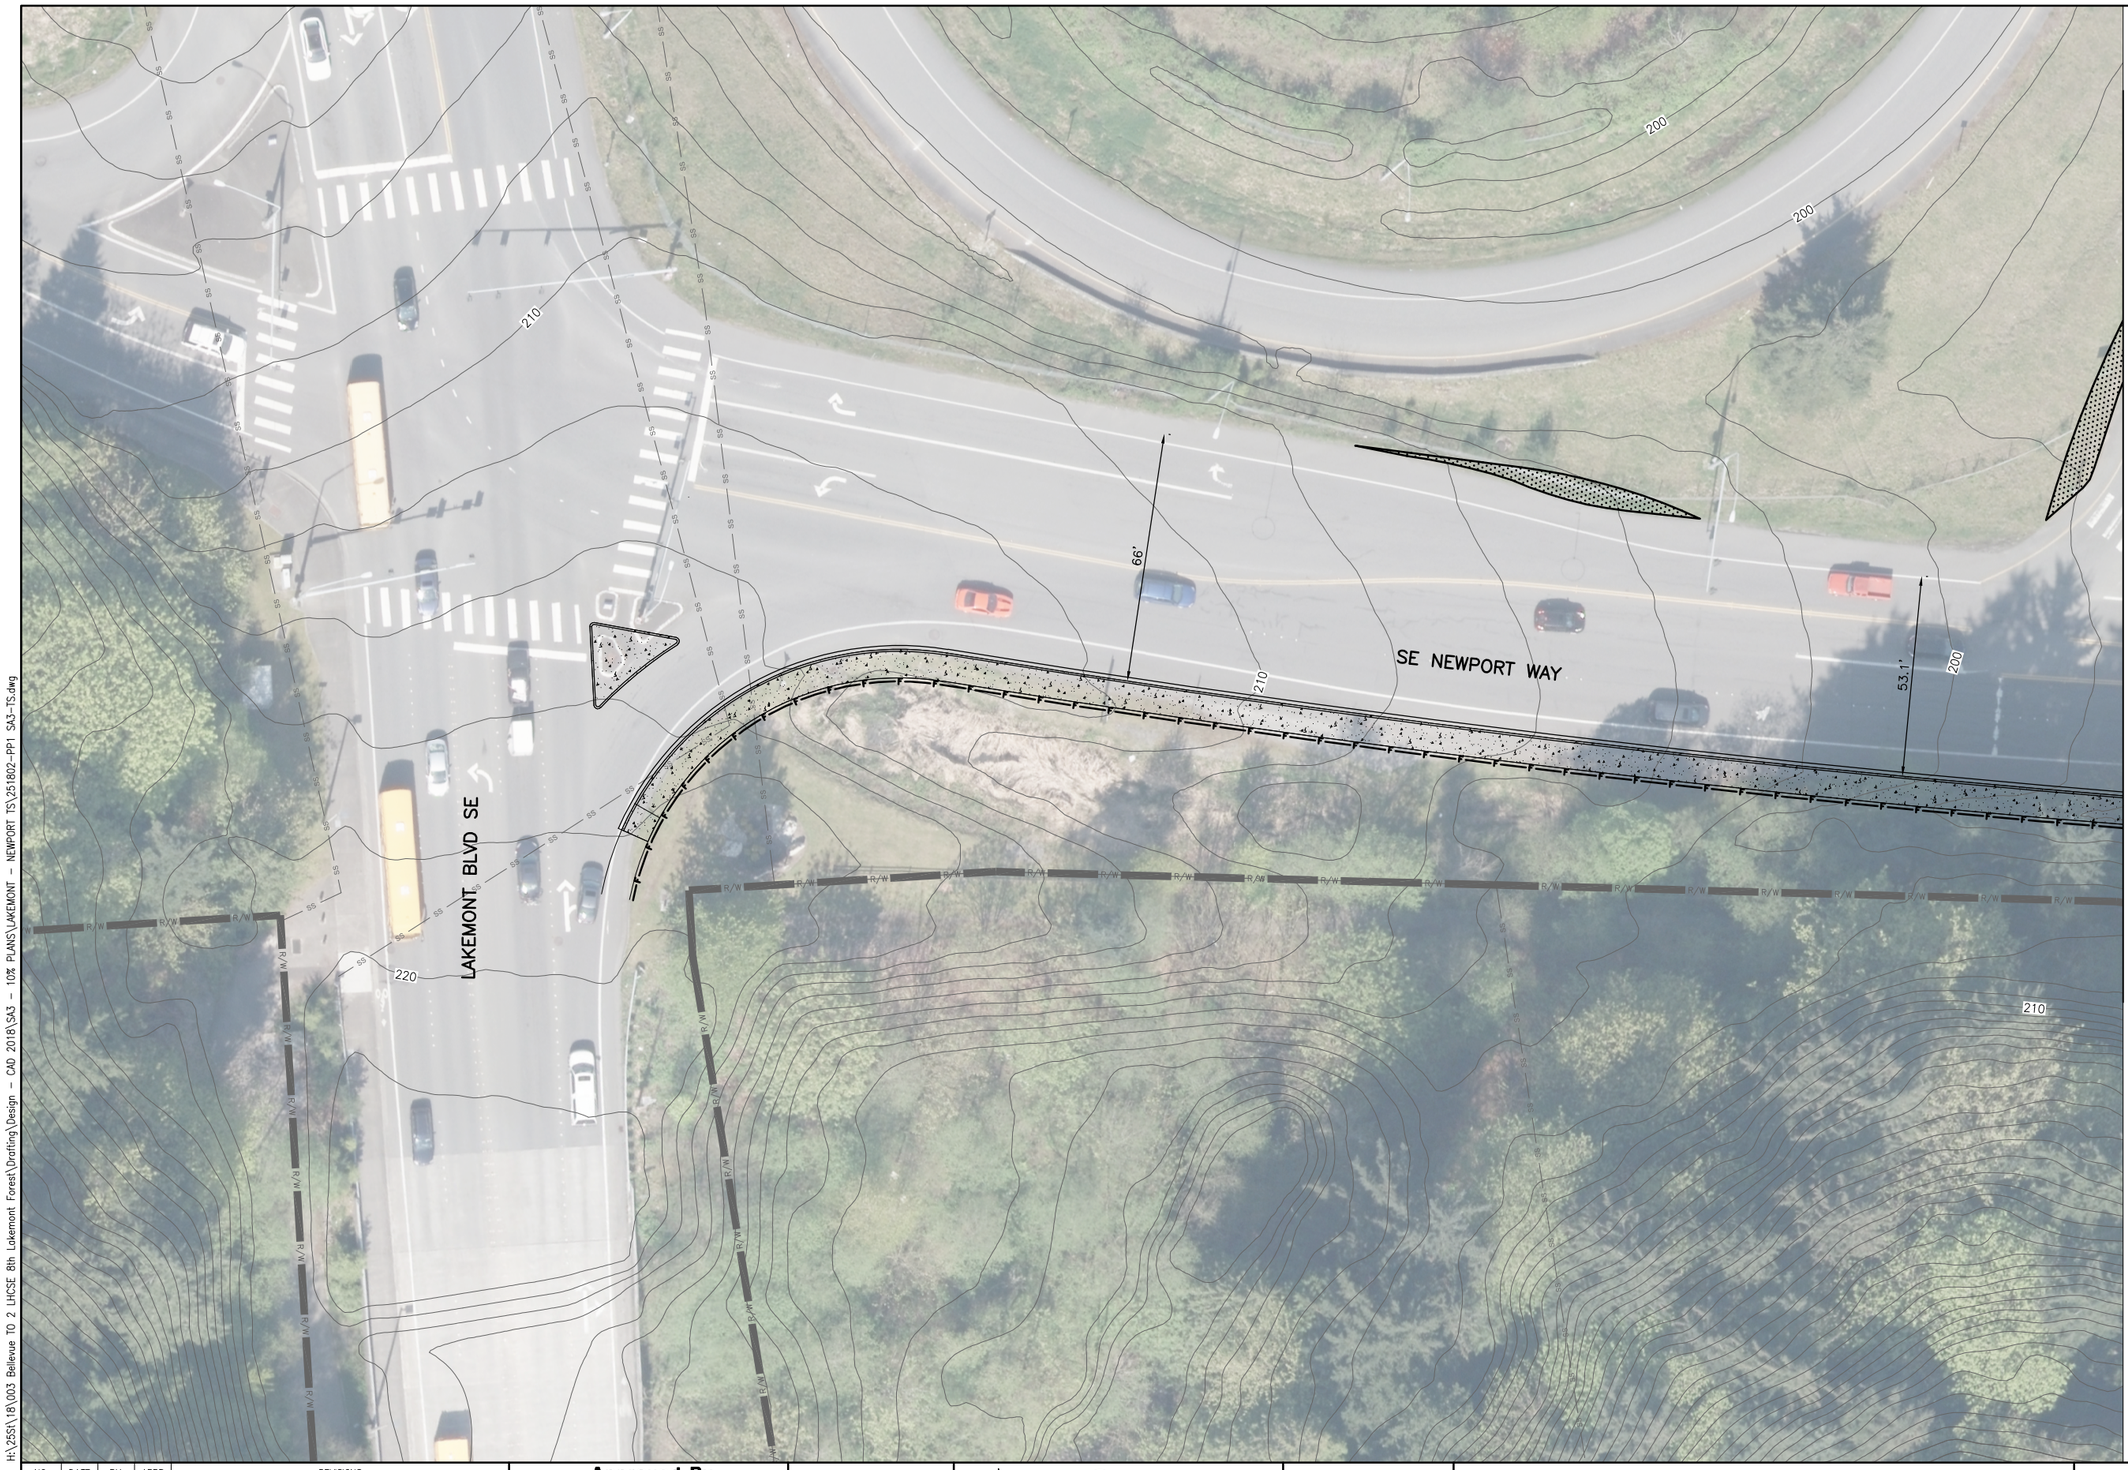

LEGEND:

- CUT LINE
- FILL LINE
- ASSUMED WALL
- NEW PAVEMENT

MATCH LINE – SEE SHEET PP2

SCALE IN FEET
20 0 20 40

Know what's **below.** **Call** before you dig.

10% SUBMITTAL

NO.	DATE	BY	APPR.	REVISIONS

Approved By

TRANSPORTATION DESIGN MANAGER DATE

PROJECT MANAGER DATE

CRS *JUNE 2019* DESIGNED BY DATE
WRM *JUNE 2019* DRAWN BY DATE
CJE *JUNE 2019* CHECKED BY DATE

City of Bellevue
TRANSPORTATION DEPARTMENT

ReidMiddleton
728 134th Street SW Suite 200
Everett, Washington 98204
Ph: 425 741-3800

LAKEMONT BLVD SE & SE NEWPORT WAY TRAFFIC SIGNAL IMPROVEMENTS

ROADWAY PLAN

PP1

SHT 2 OF 8

06/11/2019 1:33pm H:\25SI\18\003 Bellevue TO 2 LHCSE 8th Lakemont Forest\Drafting\Design – CAD 2018\SA3 – 10% PLANS\LAKEMONT – NEWPORT TS\251802-PP1 SA3-TS.dwg

MATCH LINE - SEE SHEET PP1

MATCH LINE - SEE SHEET PP3

LEGEND:

- CUT LINE
- FILL LINE
- ASSUMED WALL
- NEW PAVEMENT

N

SCALE IN FEET

20 0 20 40

811 Know what's **below.** **Call** before you dig.

10% SUBMITTAL

06/11/2019 1:37pm H:\25\t\18\003 Bellevue TO 2 LHCSE 8th Lakemont Forest\Drafting\Design - CAD 2018\SA3 - 10% PLANS\LAKEMONT - NEWPORT TS\251802-PP1 SA3-TS.dwg

NO.	DATE	BY	APPR.	REVISIONS

Approved By

TRANSPORTATION DESIGN MANAGER DATE

PROJECT MANAGER DATE

CRS	JUNE 2019
DESIGNED BY	DATE
WRM	JUNE 2019
DRAWN BY	DATE
CJE	JUNE 2019
CHECKED BY	DATE

City of Bellevue
TRANSPORTATION DEPARTMENT

Reid Middleton
728 134th Street SW Suite 200
Everett, Washington 98204
Ph: 425 741-3800

LAKEMONT BLVD SE & SE NEWPORT WAY TRAFFIC SIGNAL IMPROVEMENTS

ROADWAY PLAN

PP2

SHT 3 OF 8

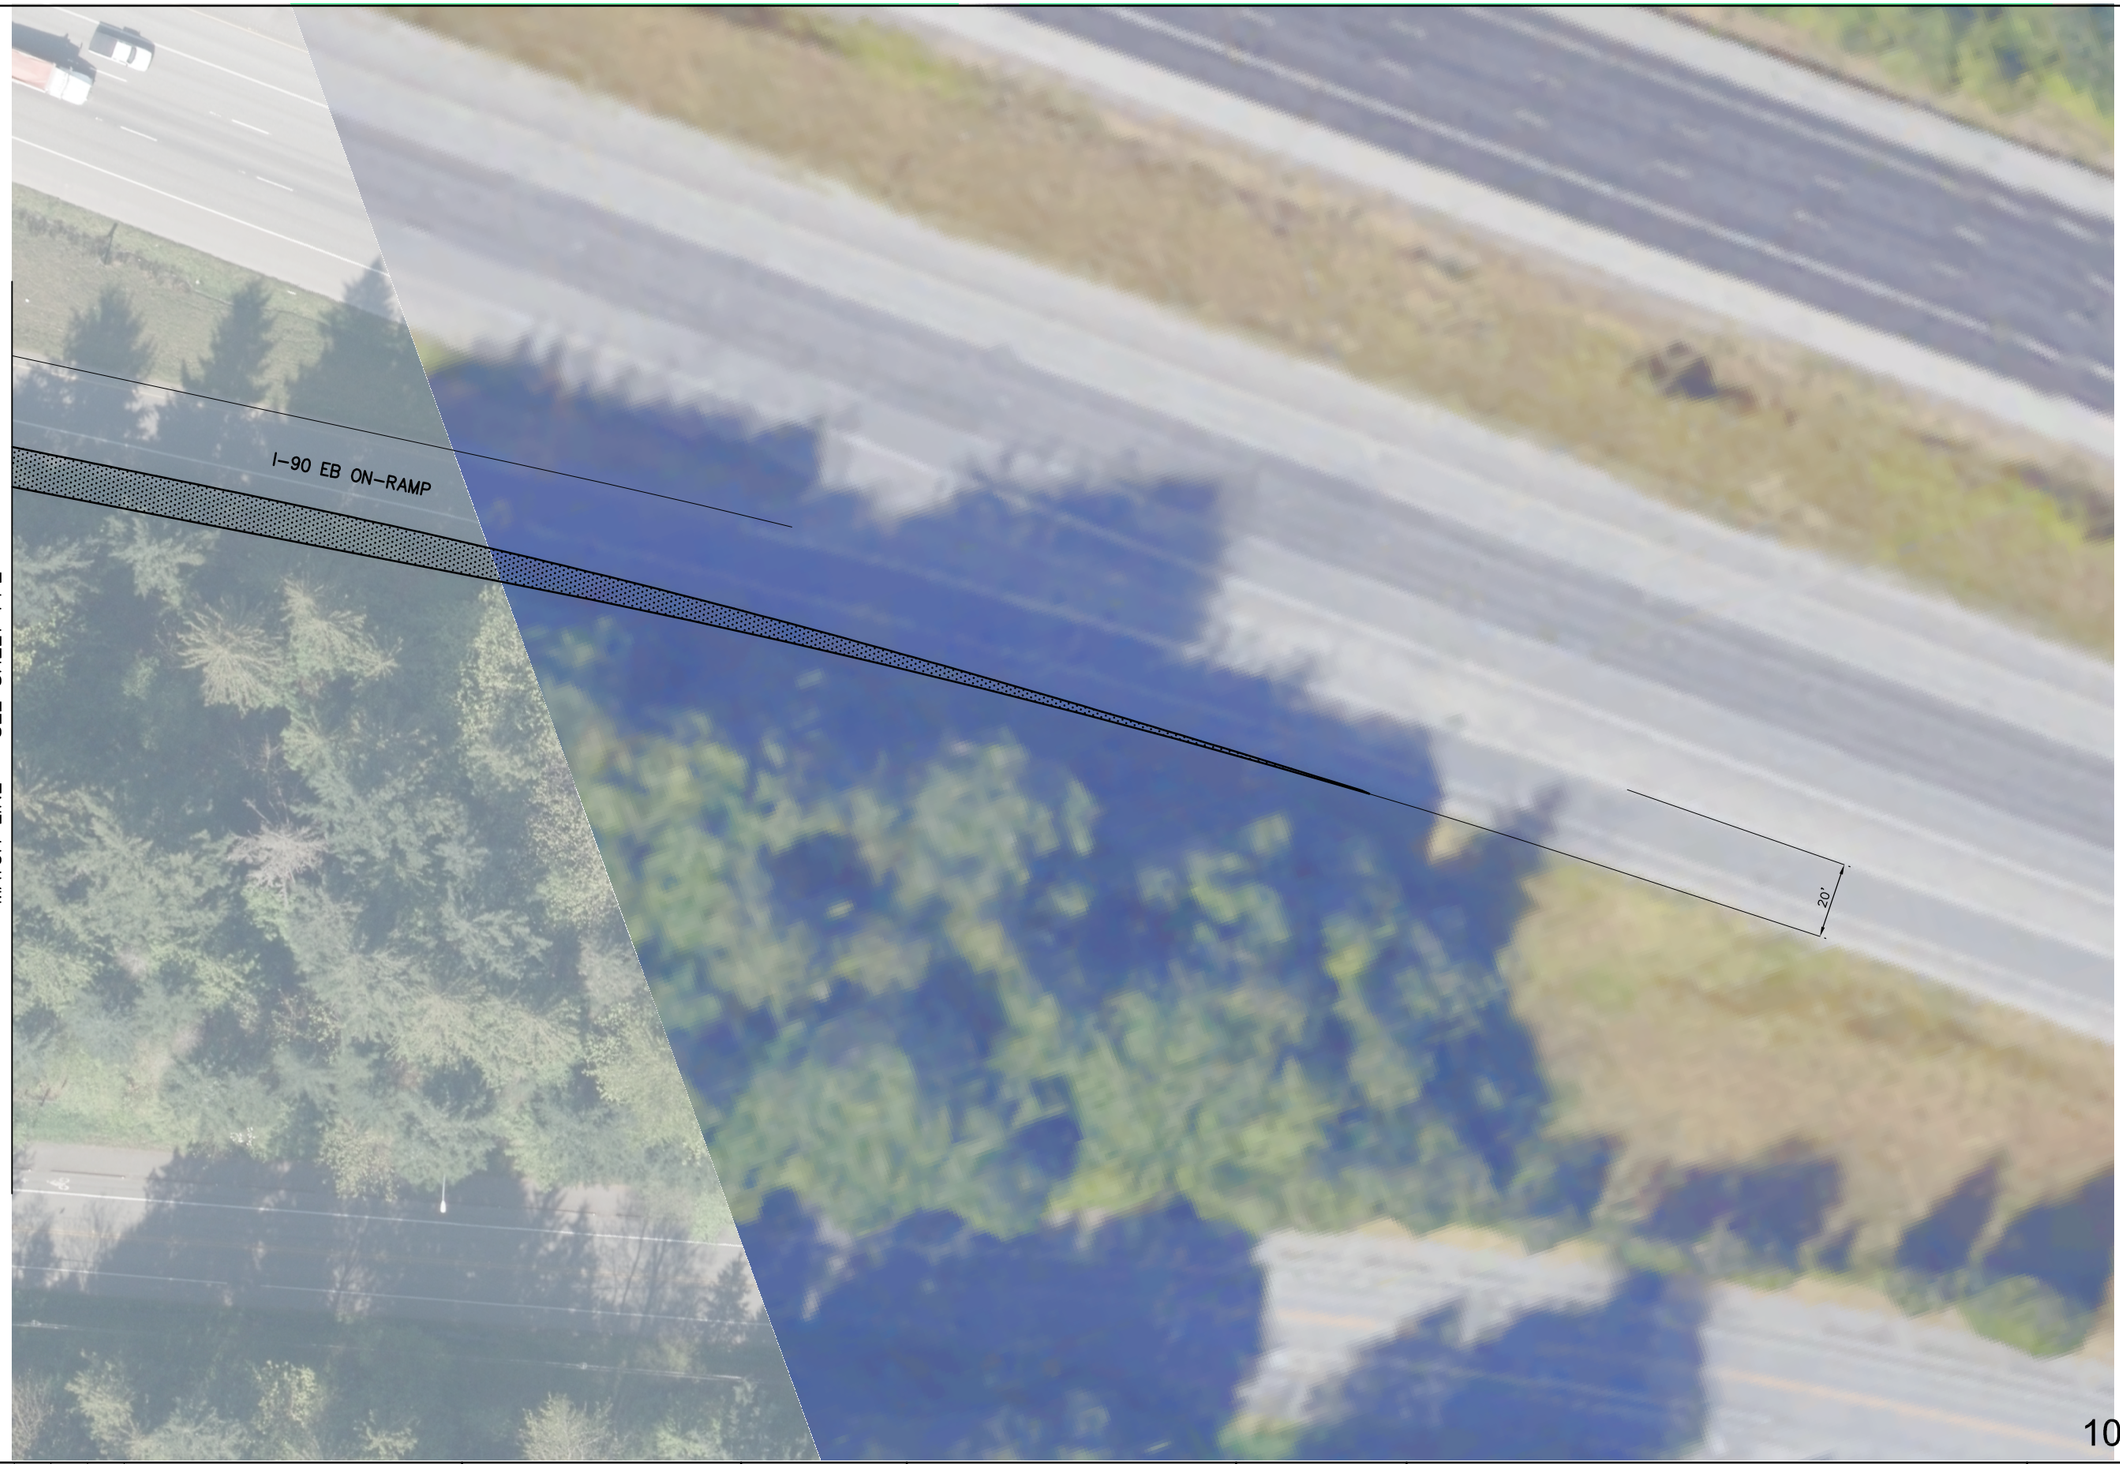

MATCH LINE - SEE SHEET PP2

LEGEND:

- c—c— CUT LINE
- F—F— FILL LINE
- ASSUMED WALL
- NEW PAVEMENT

SCALE IN FEET
20 0 20 40

811 Know what's below. Call before you dig.

10% SUBMITTAL

NO.	DATE	BY	APPR.	REVISIONS

Approved By

TRANSPORTATION DESIGN MANAGER DATE

PROJECT MANAGER DATE

CRS JUNE 2019 DESIGNED BY DATE
WRM JUNE 2019 DRAWN BY DATE
CJE JUNE 2019 CHECKED BY DATE

City of Bellevue
TRANSPORTATION DEPARTMENT

Reid Middleton
728 134th Street SW Suite 200
Everett, Washington 98204
Ph: 425 741-3800

LAKEMONT BLVD SE & SE NEWPORT WAY TRAFFIC SIGNAL IMPROVEMENTS

ROADWAY PLAN

PP3 SHT 4 OF 8

06/11/2019 1:39pm H:\25S\18\003 Bellevue TO 2 LHCSE 8th Lakemont Forest\Drafting\Design - CAD 2018\SA3 - 10% PLANS\LAKEMONT - NEWPORT TSV\251802-PP1 SA3-TS.dwg

LEGEND:

- STREET LIGHT
- TRAFFIC SIGNAL POLE
- SIGNAL HEAD

SCALE IN FEET

20 0 20 40

Know what's **below.** **Call** before you dig.

10% SUBMITTAL

NO.	DATE	BY	APPR.	REVISIONS

Approved By

TRANSPORTATION DESIGN MANAGER DATE

PROJECT MANAGER DATE

CRS *JUNE 2019* DESIGNED BY DATE

WRM *JUNE 2019* DRAWN BY DATE

CJE *JUNE 2019* CHECKED BY DATE

City of Bellevue
TRANSPORTATION DEPARTMENT

Reid Middleton
728 134th Street SW Suite 200
Everett, Washington 98204
Ph: 425 741-3800

LAKEMONT BLVD SE & SE NEWPORT WAY TRAFFIC SIGNAL IMPROVEMENTS

CHANNELIZATION PLAN

CH1 SHT 5 OF 8

06/11/2019 1:46pm H:\255\18\003 Bellevue TO 2 LHCSE 8th Lakemont Forest\Drafting\Design – CAD 2018\SA3 – 10% PLANS\LAKEMONT – NEWPORT TS\251802-CH1 SA3-TS.dwg

MATCH LINE – SEE SHEET CH1

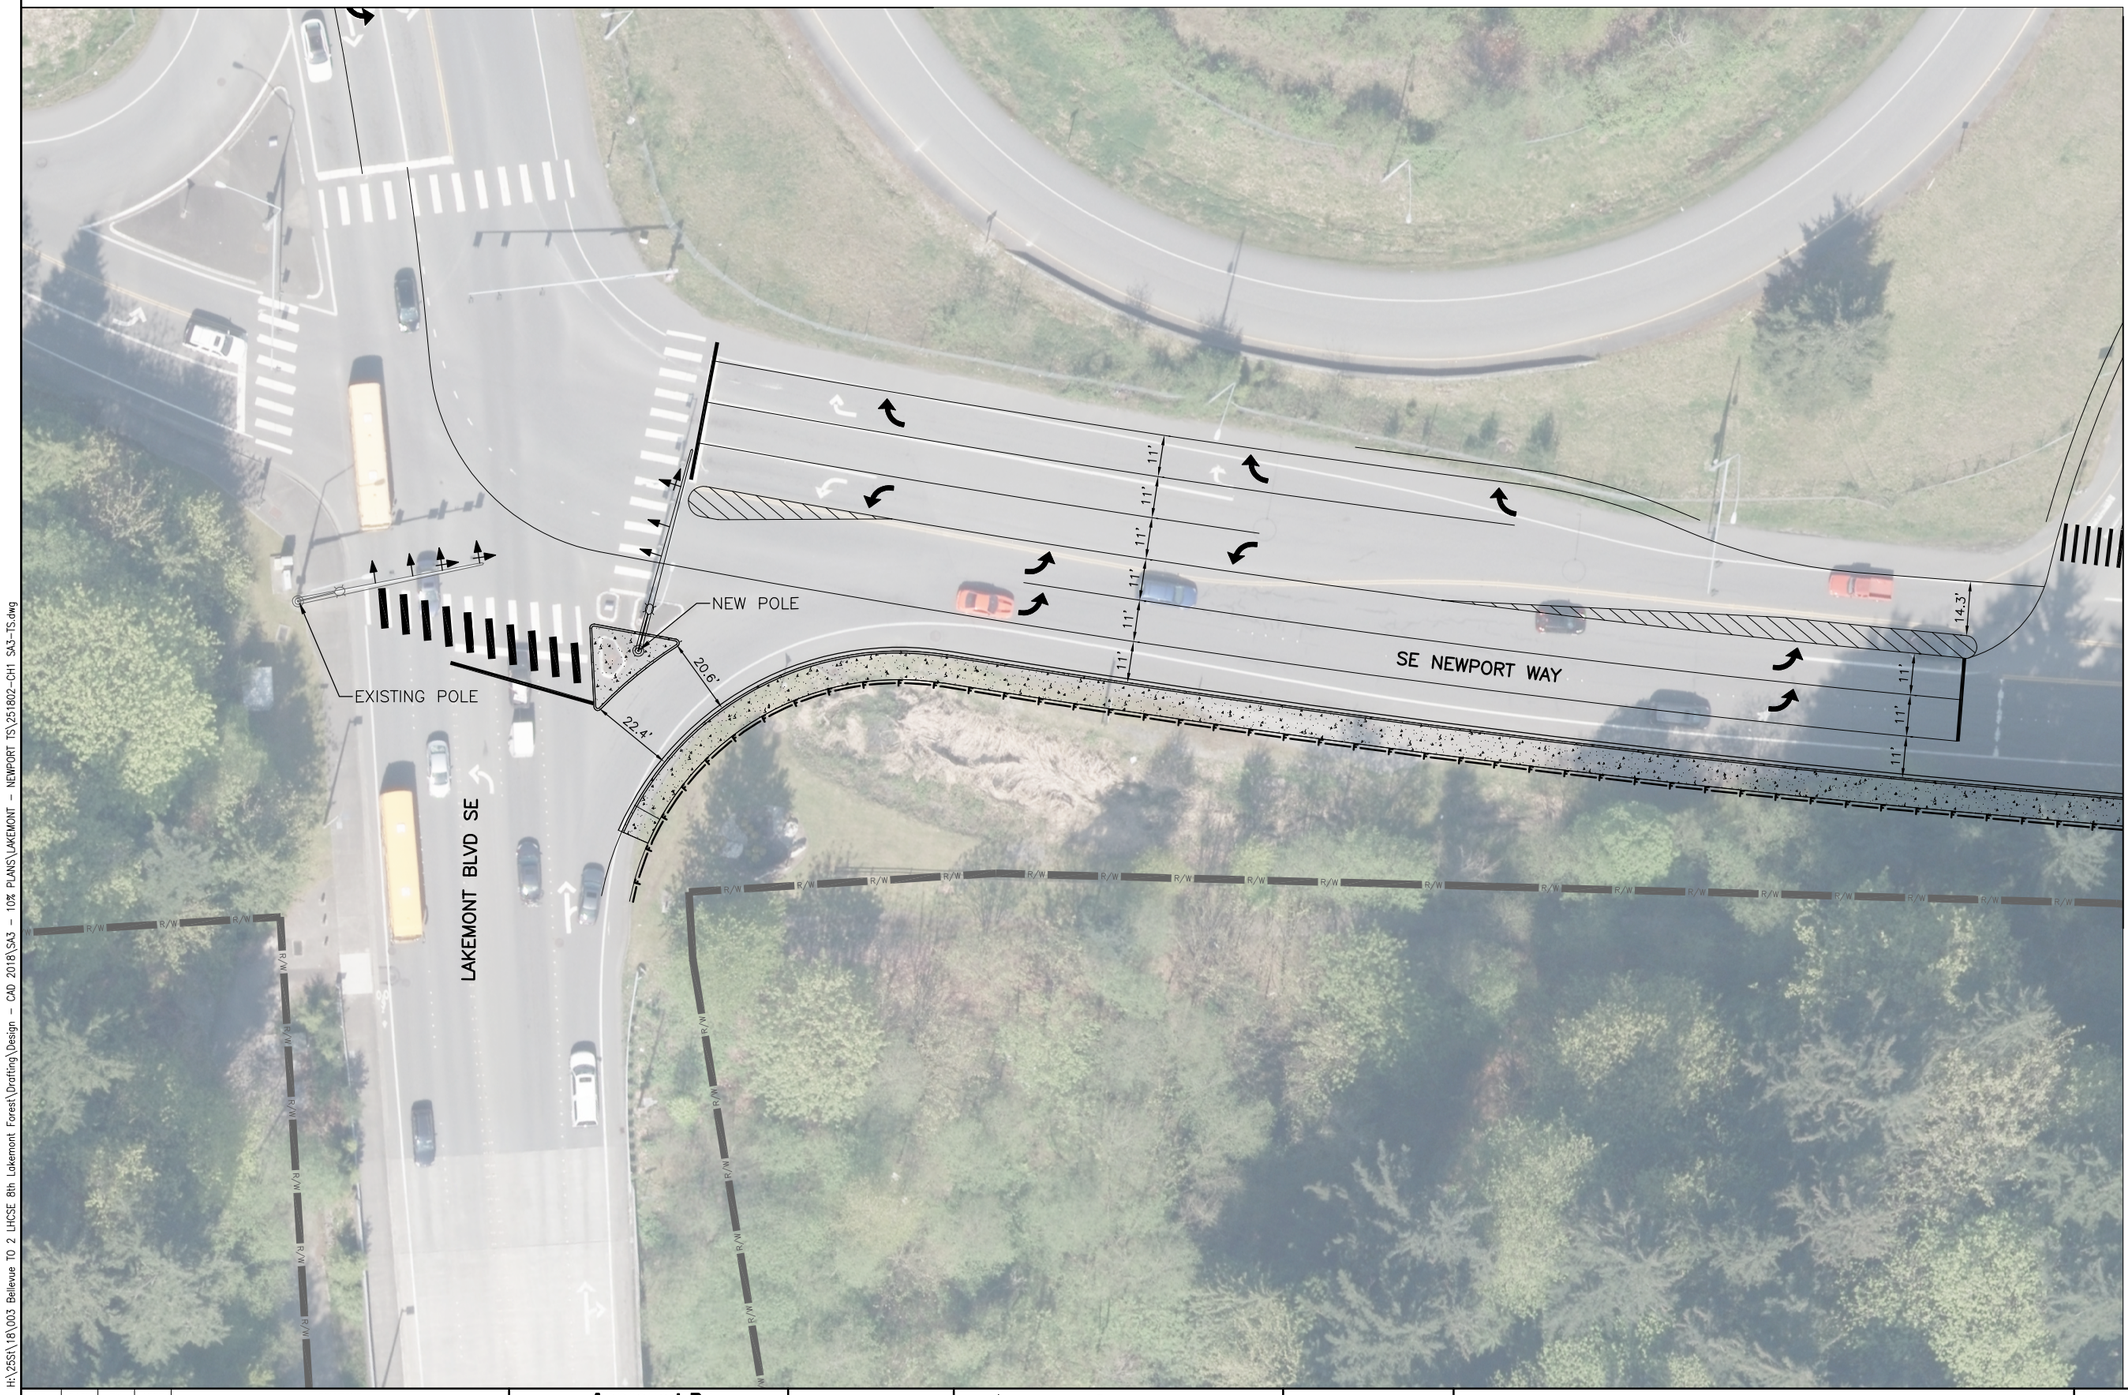

MATCH LINE – SEE SHEET CH3

LEGEND:

- STREET LIGHT
- TRAFFIC SIGNAL POLE
- SIGNAL HEAD

SCALE IN FEET
20 0 20 40

Know what's **below.** **Call** before you dig.

10% SUBMITTAL

NO.	DATE	BY	APPR.	REVISIONS

Approved By

TRANSPORTATION DESIGN MANAGER DATE

PROJECT MANAGER DATE

CRS	JUNE 2019
DESIGNED BY	DATE
WRM	JUNE 2019
DRAWN BY	DATE
CJE	JUNE 2019
CHECKED BY	DATE

City of Bellevue
TRANSPORTATION DEPARTMENT

ReidMiddleton
728 134th Street SW Suite 200
Everett, Washington 98204
Ph: 425 741-3800

LAKEMONT BLVD SE & SE NEWPORT WAY TRAFFIC SIGNAL IMPROVEMENTS

CHANNELIZATION PLAN

CH2

SHT 6 OF 8

06/11/2019 1:47pm H:\25\S\18\003 Bellevue TO 2 LHCSE 8th Lakemont Forest\Drafting\Design – CAD 2018\SA3 – 10% PLANS\LAKEMONT – NEWPORT TS\251802-CH1 SA3-TS.dwg

MATCH LINE – SEE SHEET CH2

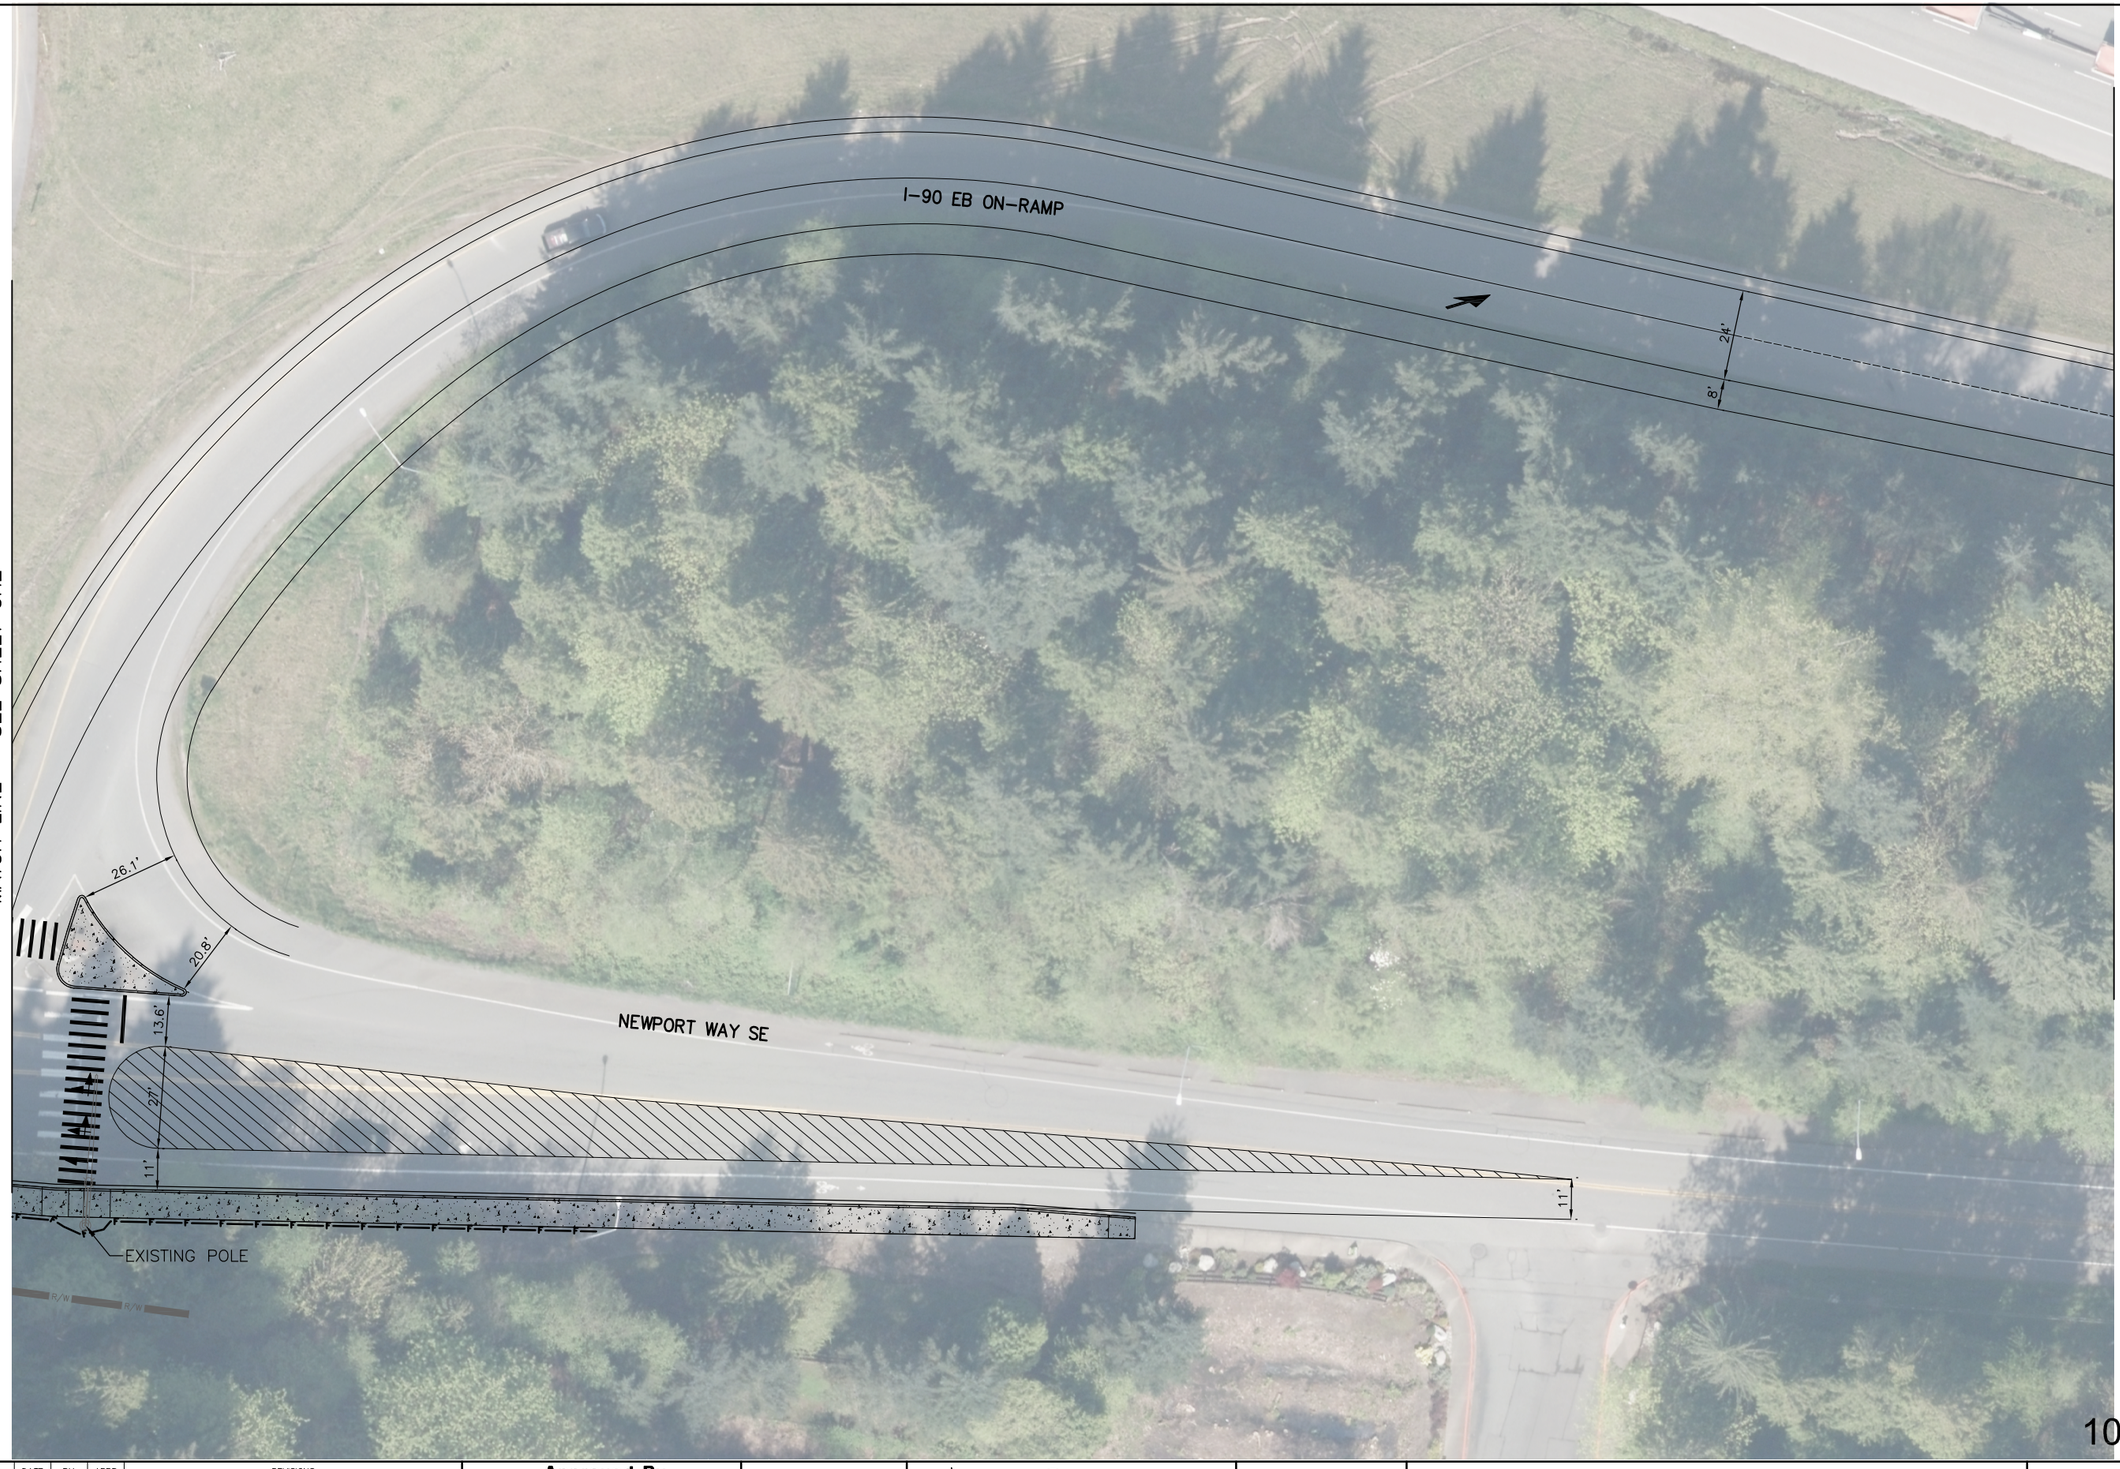

MATCH LINE – SEE SHEET CH4

LEGEND:

- STREET LIGHT
- TRAFFIC SIGNAL POLE
- SIGNAL HEAD

SCALE IN FEET
20 0 20 40

Know what's **below.** **Call** before you dig.

10% SUBMITTAL

NO.	DATE	BY	APPR.	REVISIONS

Approved By

TRANSPORTATION DESIGN MANAGER DATE

PROJECT MANAGER DATE

CRS JUNE 2019 DESIGNED BY DATE
WRM JUNE 2019 DRAWN BY DATE
CJE JUNE 2019 CHECKED BY DATE

City of Bellevue
TRANSPORTATION DEPARTMENT

Reid Middleton
728 134th Street SW · Suite 200
Everett, Washington 98204
Ph: 425 741-3800

LAKEMONT BLVD SE & SE NEWPORT WAY TRAFFIC SIGNAL IMPROVEMENTS

CHANNELIZATION PLAN

CH3 SHT 7 OF 8

06/11/2019 1:51pm H:\25St\18\003 Bellevue TO 2 LHCSE 8th Lakemont Forest\Drafting\Design – CAD 2018\SA3 – 10% PLANS\LAKEMONT – NEWPORT TS\251802-CH1 SA3-TS.dwg

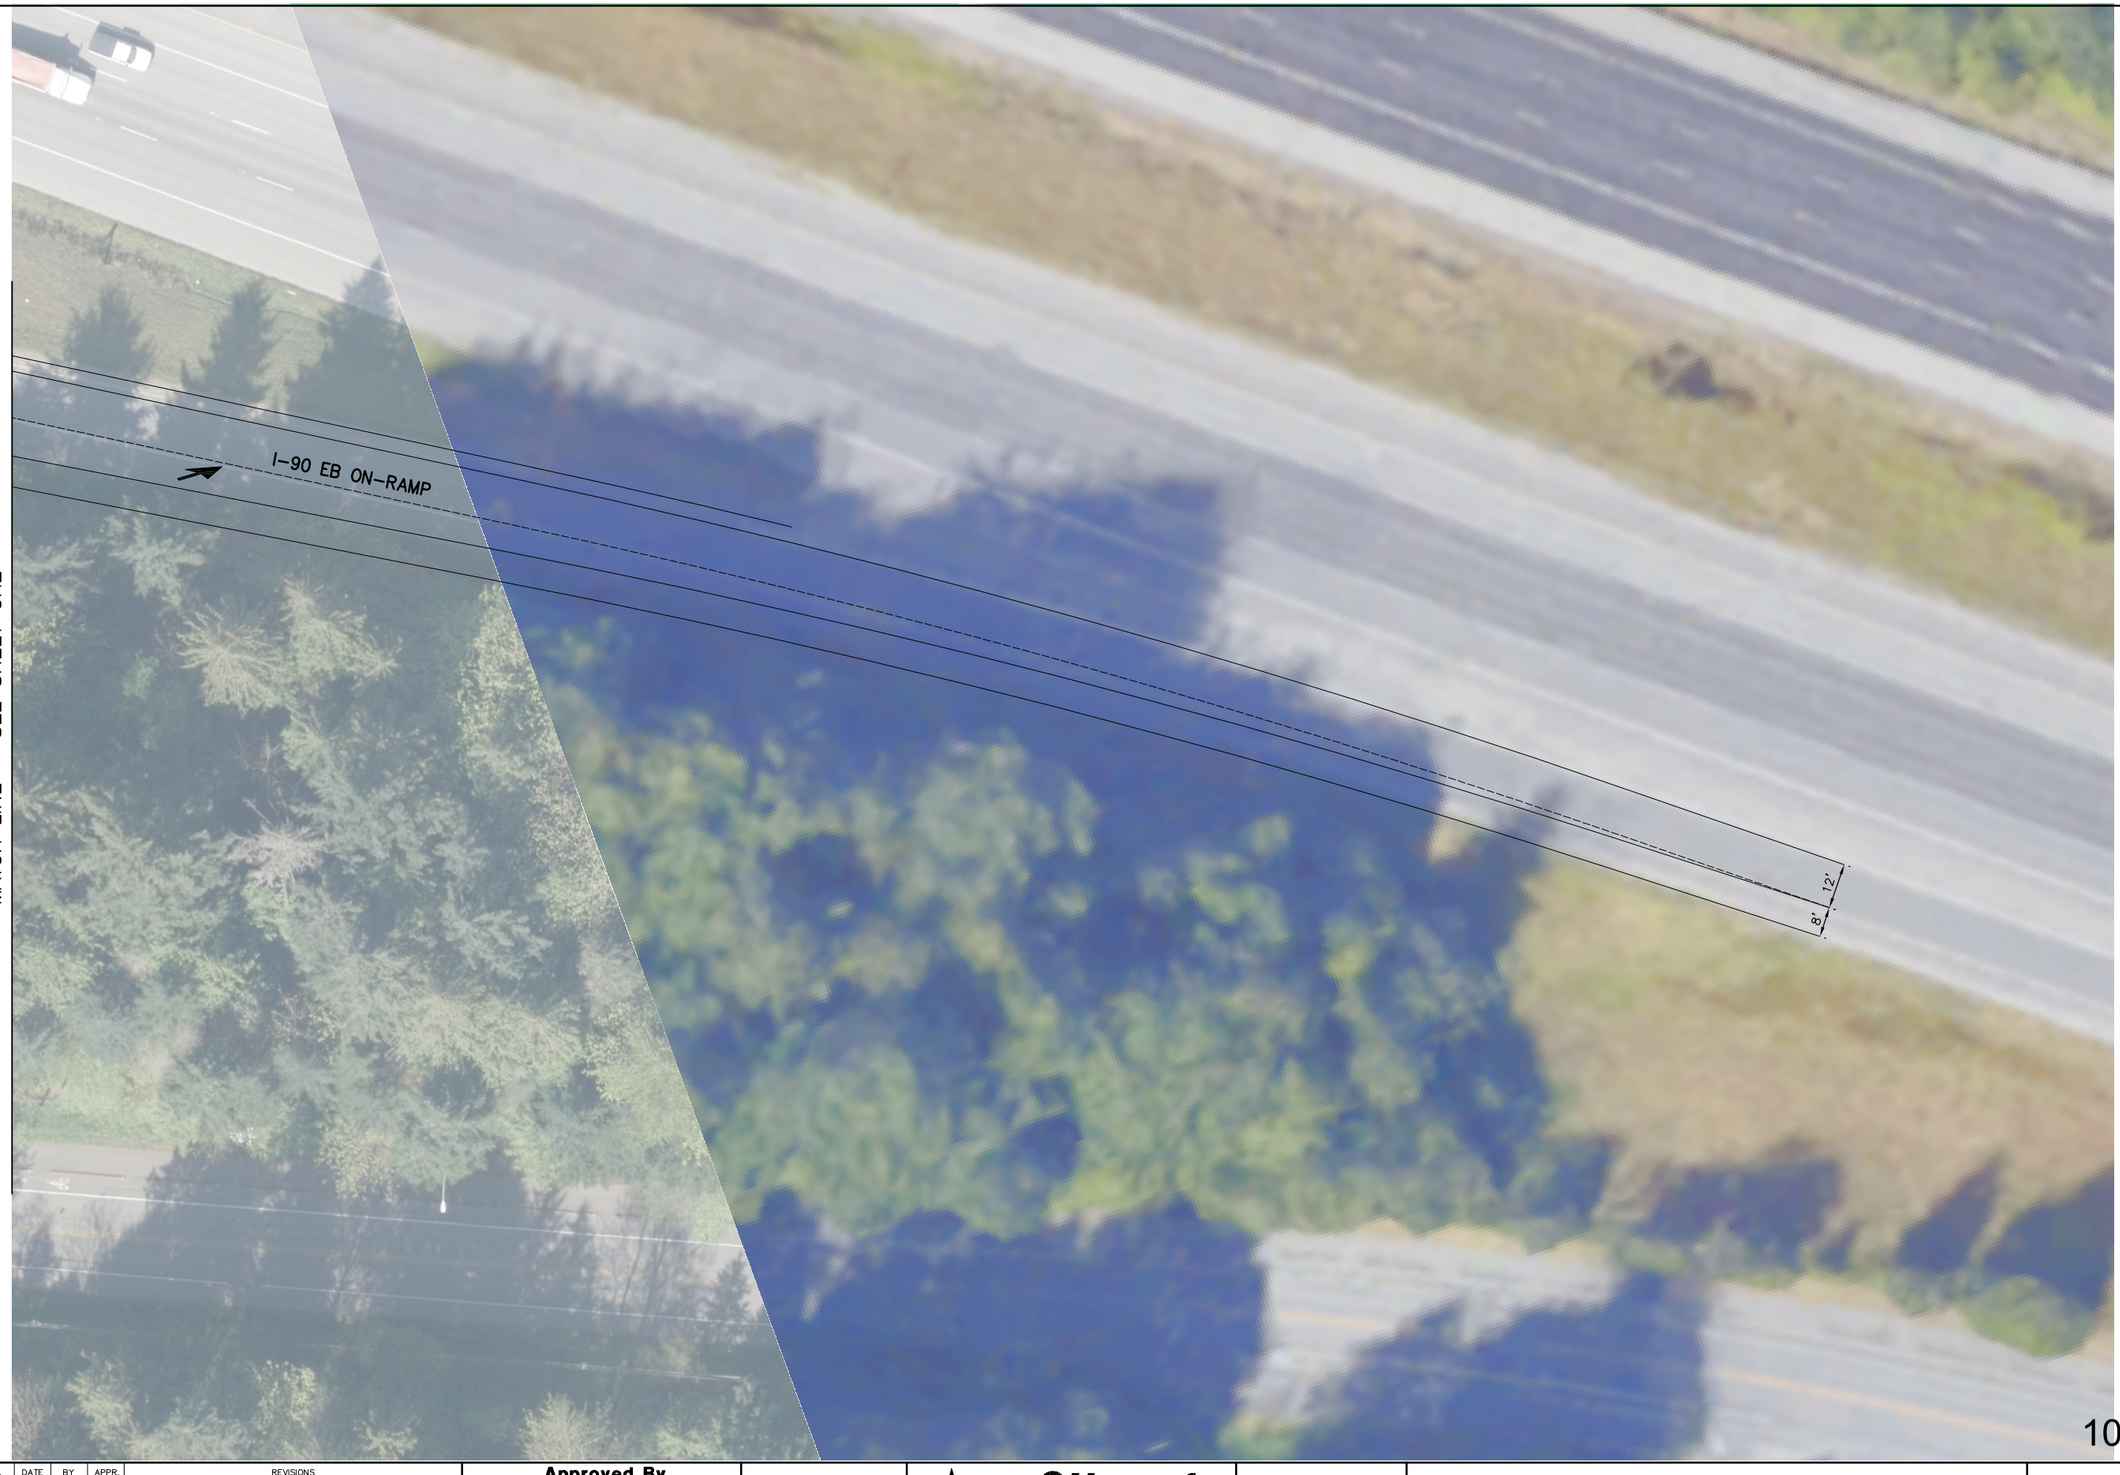

MATCH LINE - SEE SHEET CH2

LEGEND:

- STREET LIGHT
- TRAFFIC SIGNAL POLE
- SIGNAL HEAD

SCALE IN FEET
20 0 20 40

Know what's **below.** **Call** before you dig.

10% SUBMITTAL

NO.	DATE	BY	APPR.	REVISIONS

Approved By

TRANSPORTATION DESIGN MANAGER DATE

PROJECT MANAGER DATE

CRS JUNE 2019 DESIGNED BY DATE
WRM JUNE 2019 DRAWN BY DATE
CJE JUNE 2019 CHECKED BY DATE

City of Bellevue
TRANSPORTATION DEPARTMENT

Reid Middleton
728 134th Street SW · Suite 200
Everett, Washington 98204
Ph: 425 741-3800

LAKEMONT BLVD SE & SE NEWPORT WAY TRAFFIC SIGNAL IMPROVEMENTS

CHANNELIZATION PLAN

CH4 SHT 8 OF 8

06/11/2019 1:53pm H:\25St\18\003 Bellevue TO 2 LHCSE 8th Lakemont Forest\Drafting\Design - CAD 2018\SA3 - 10% PLANS\LAKEMONT - NEWPORT TS\251802-CH1 SA3-TS.dwg