
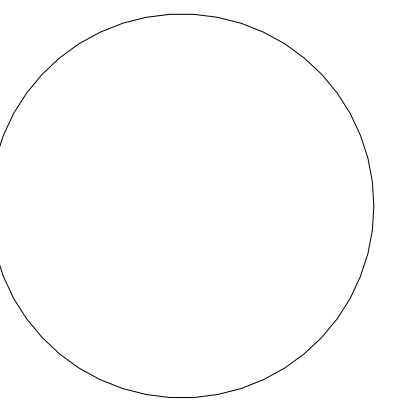
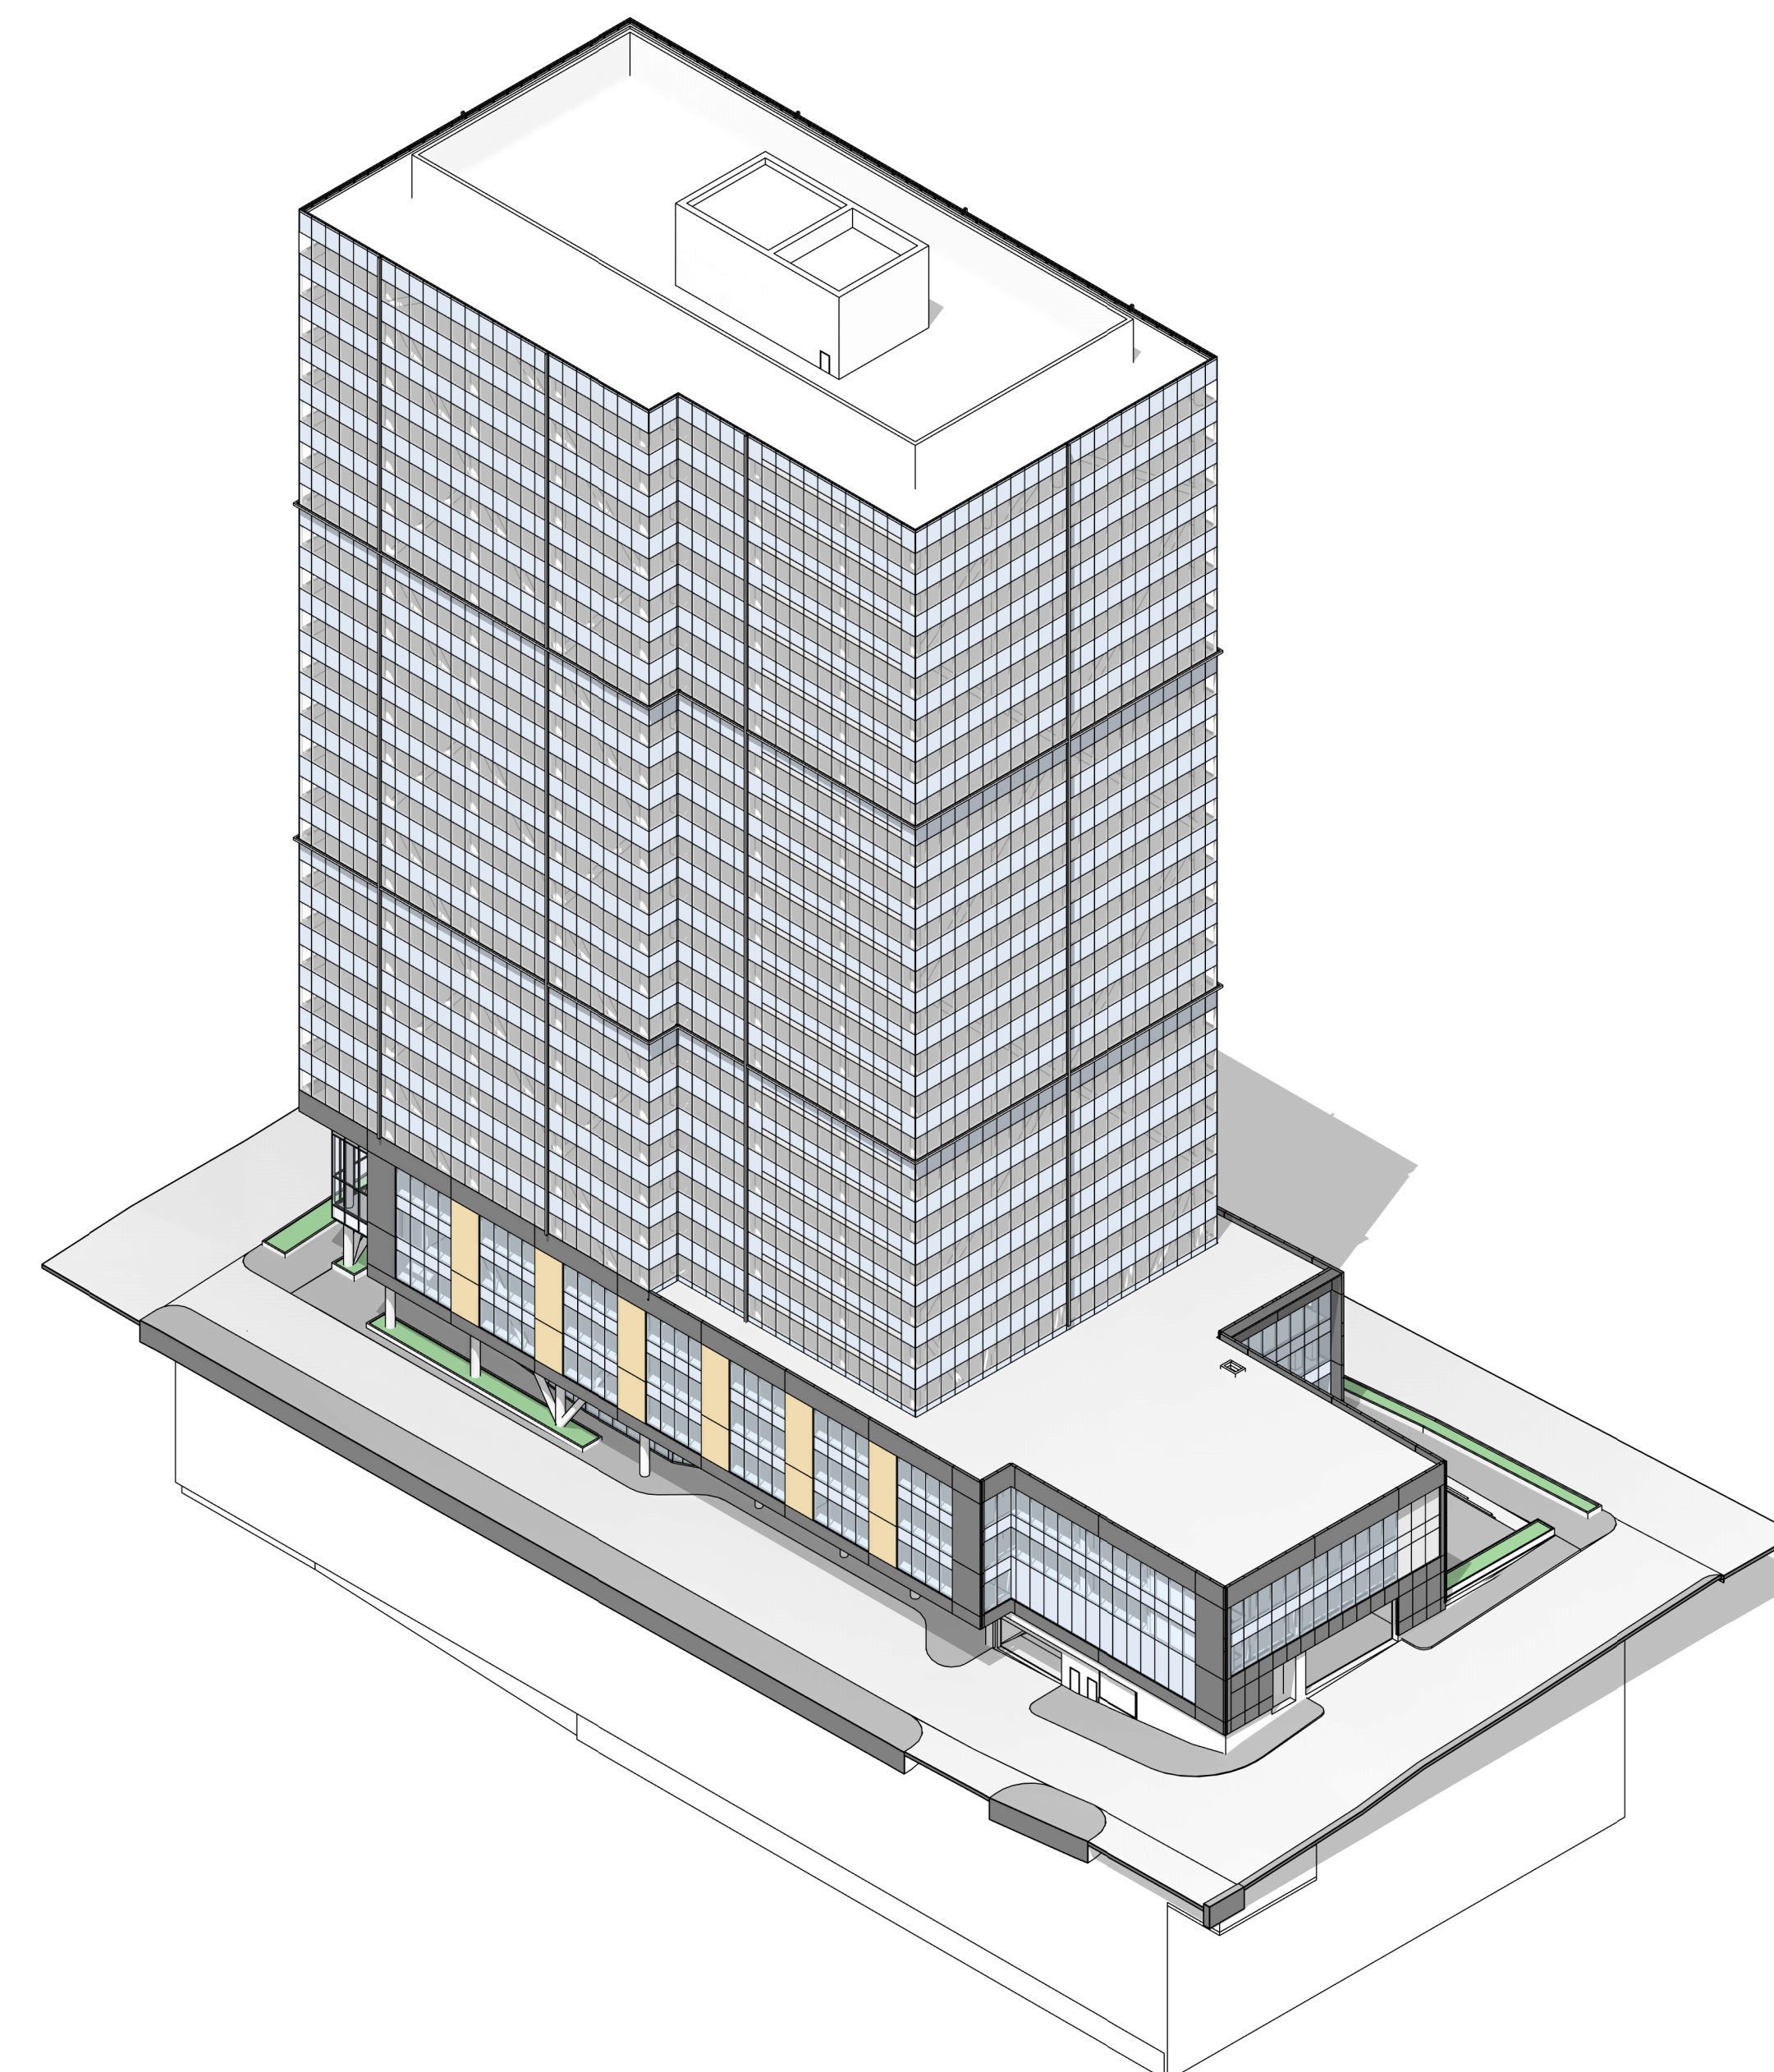
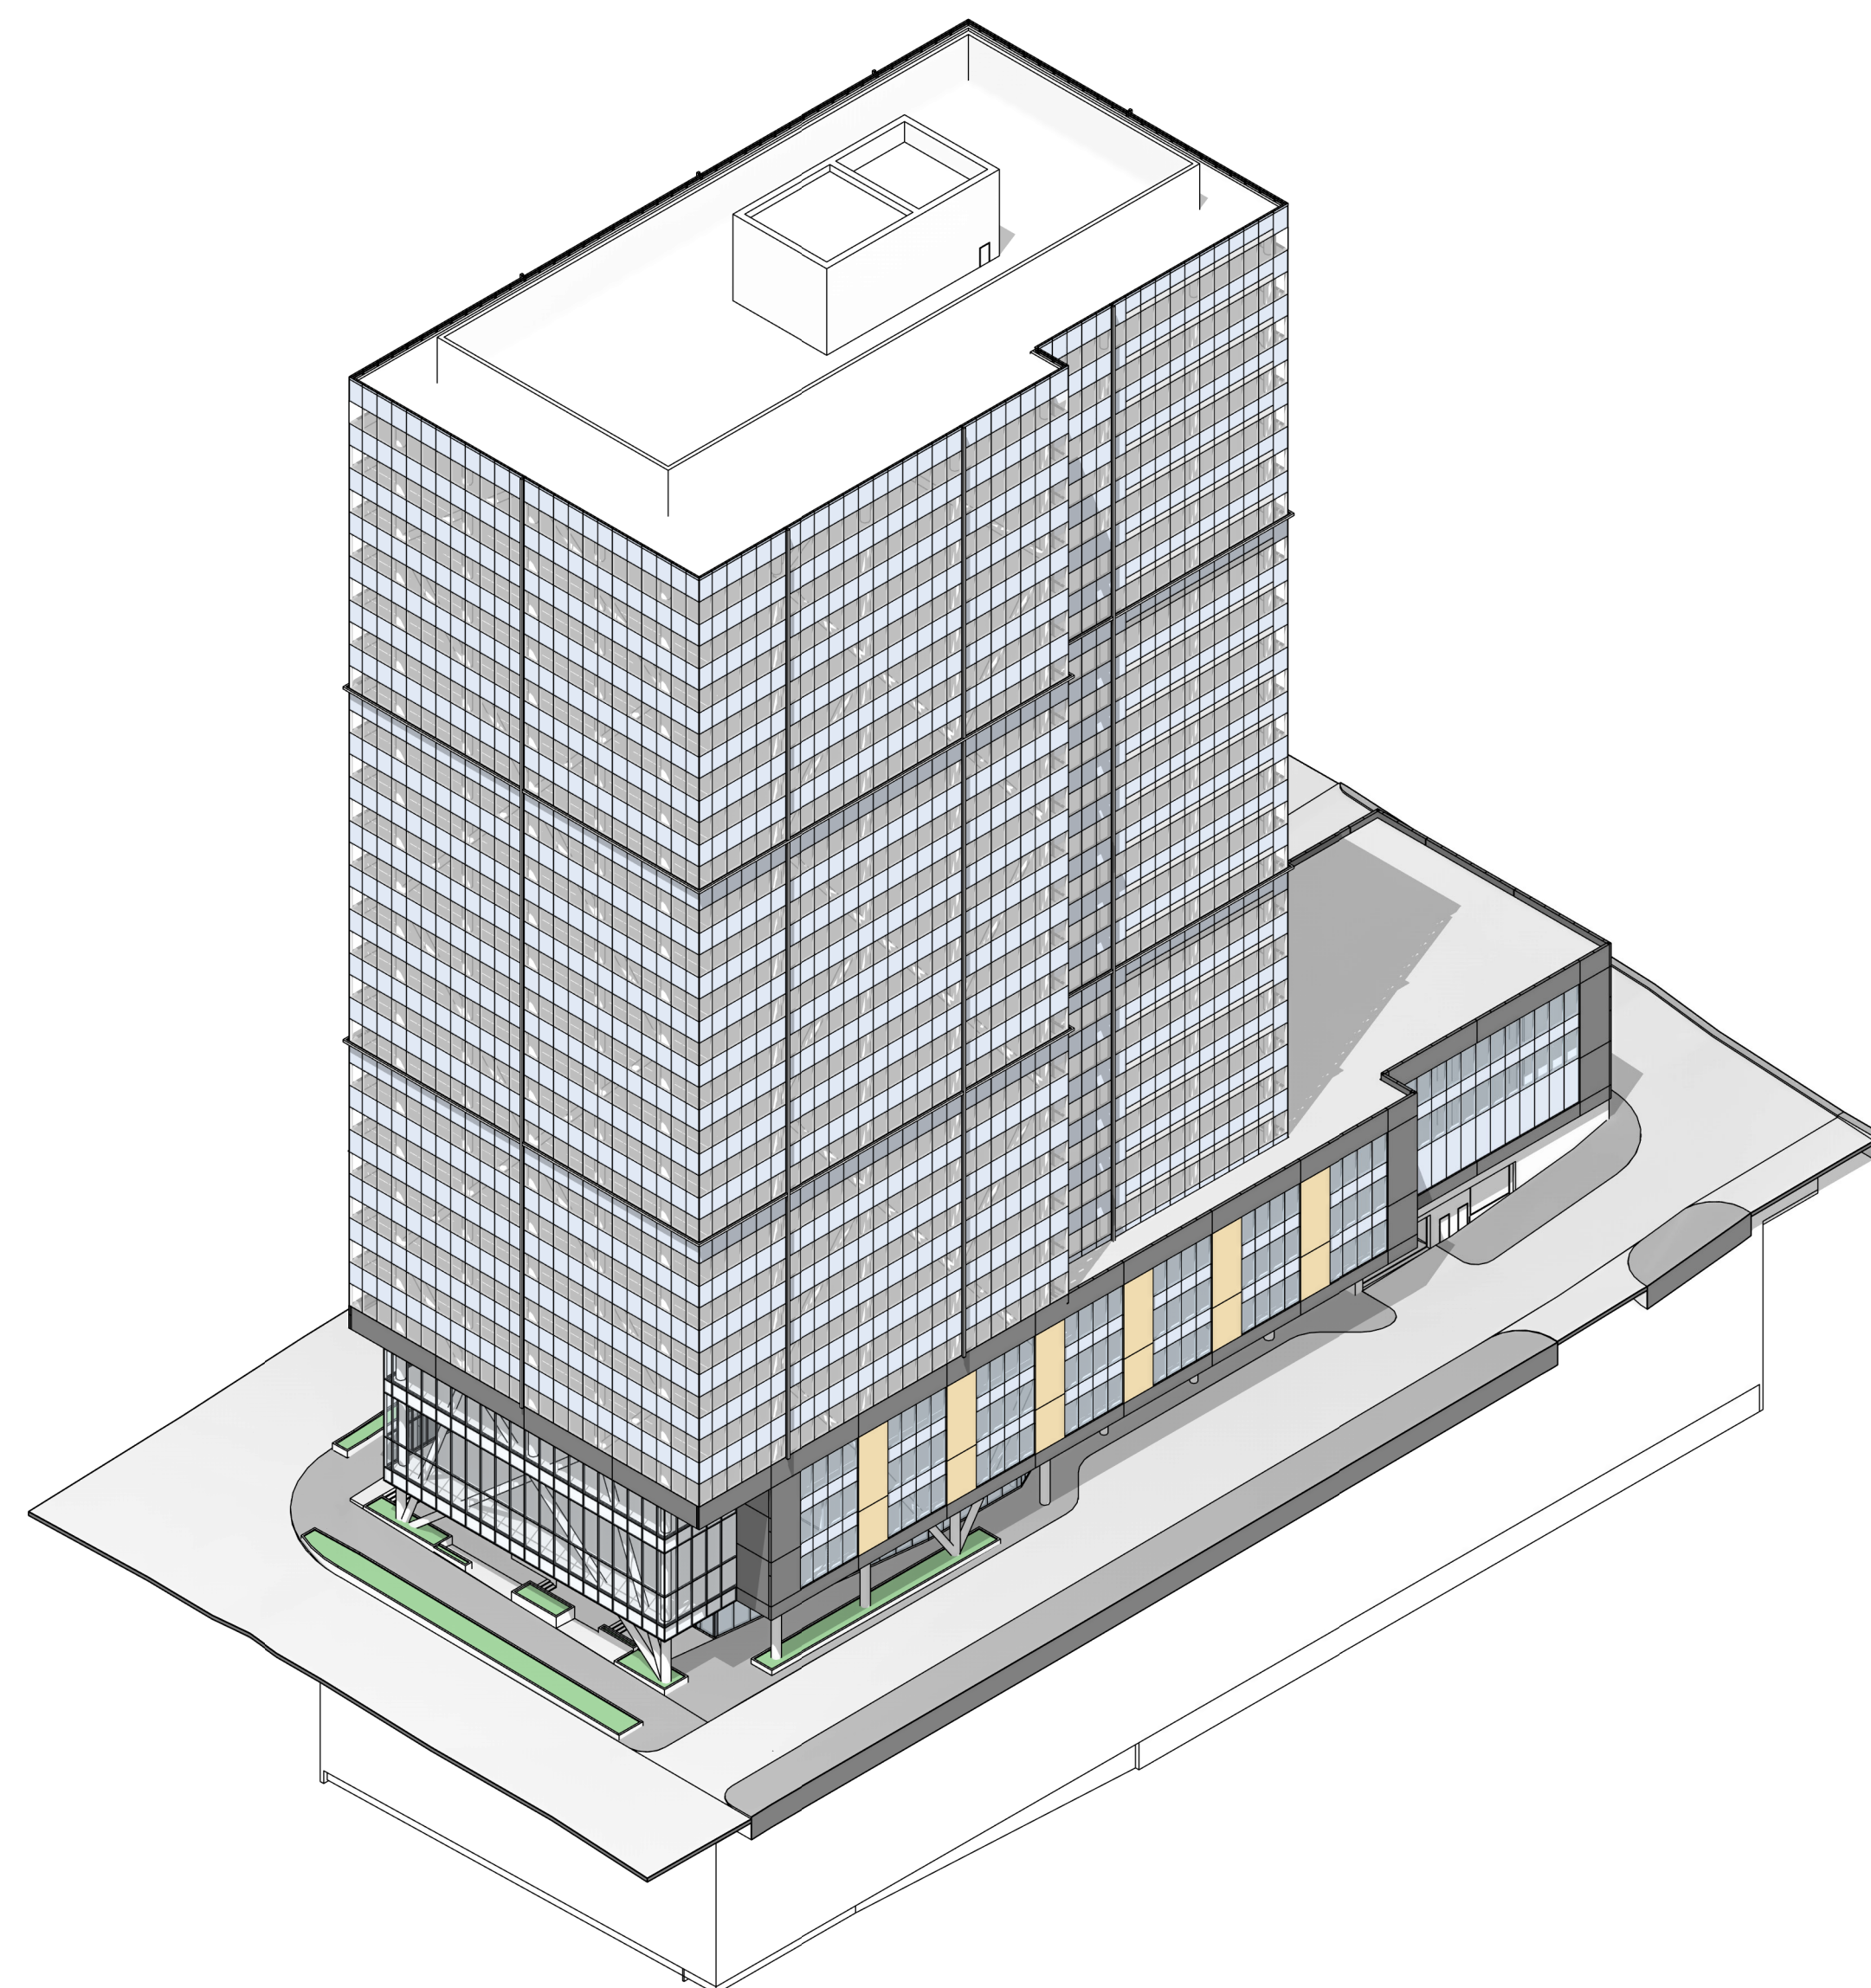
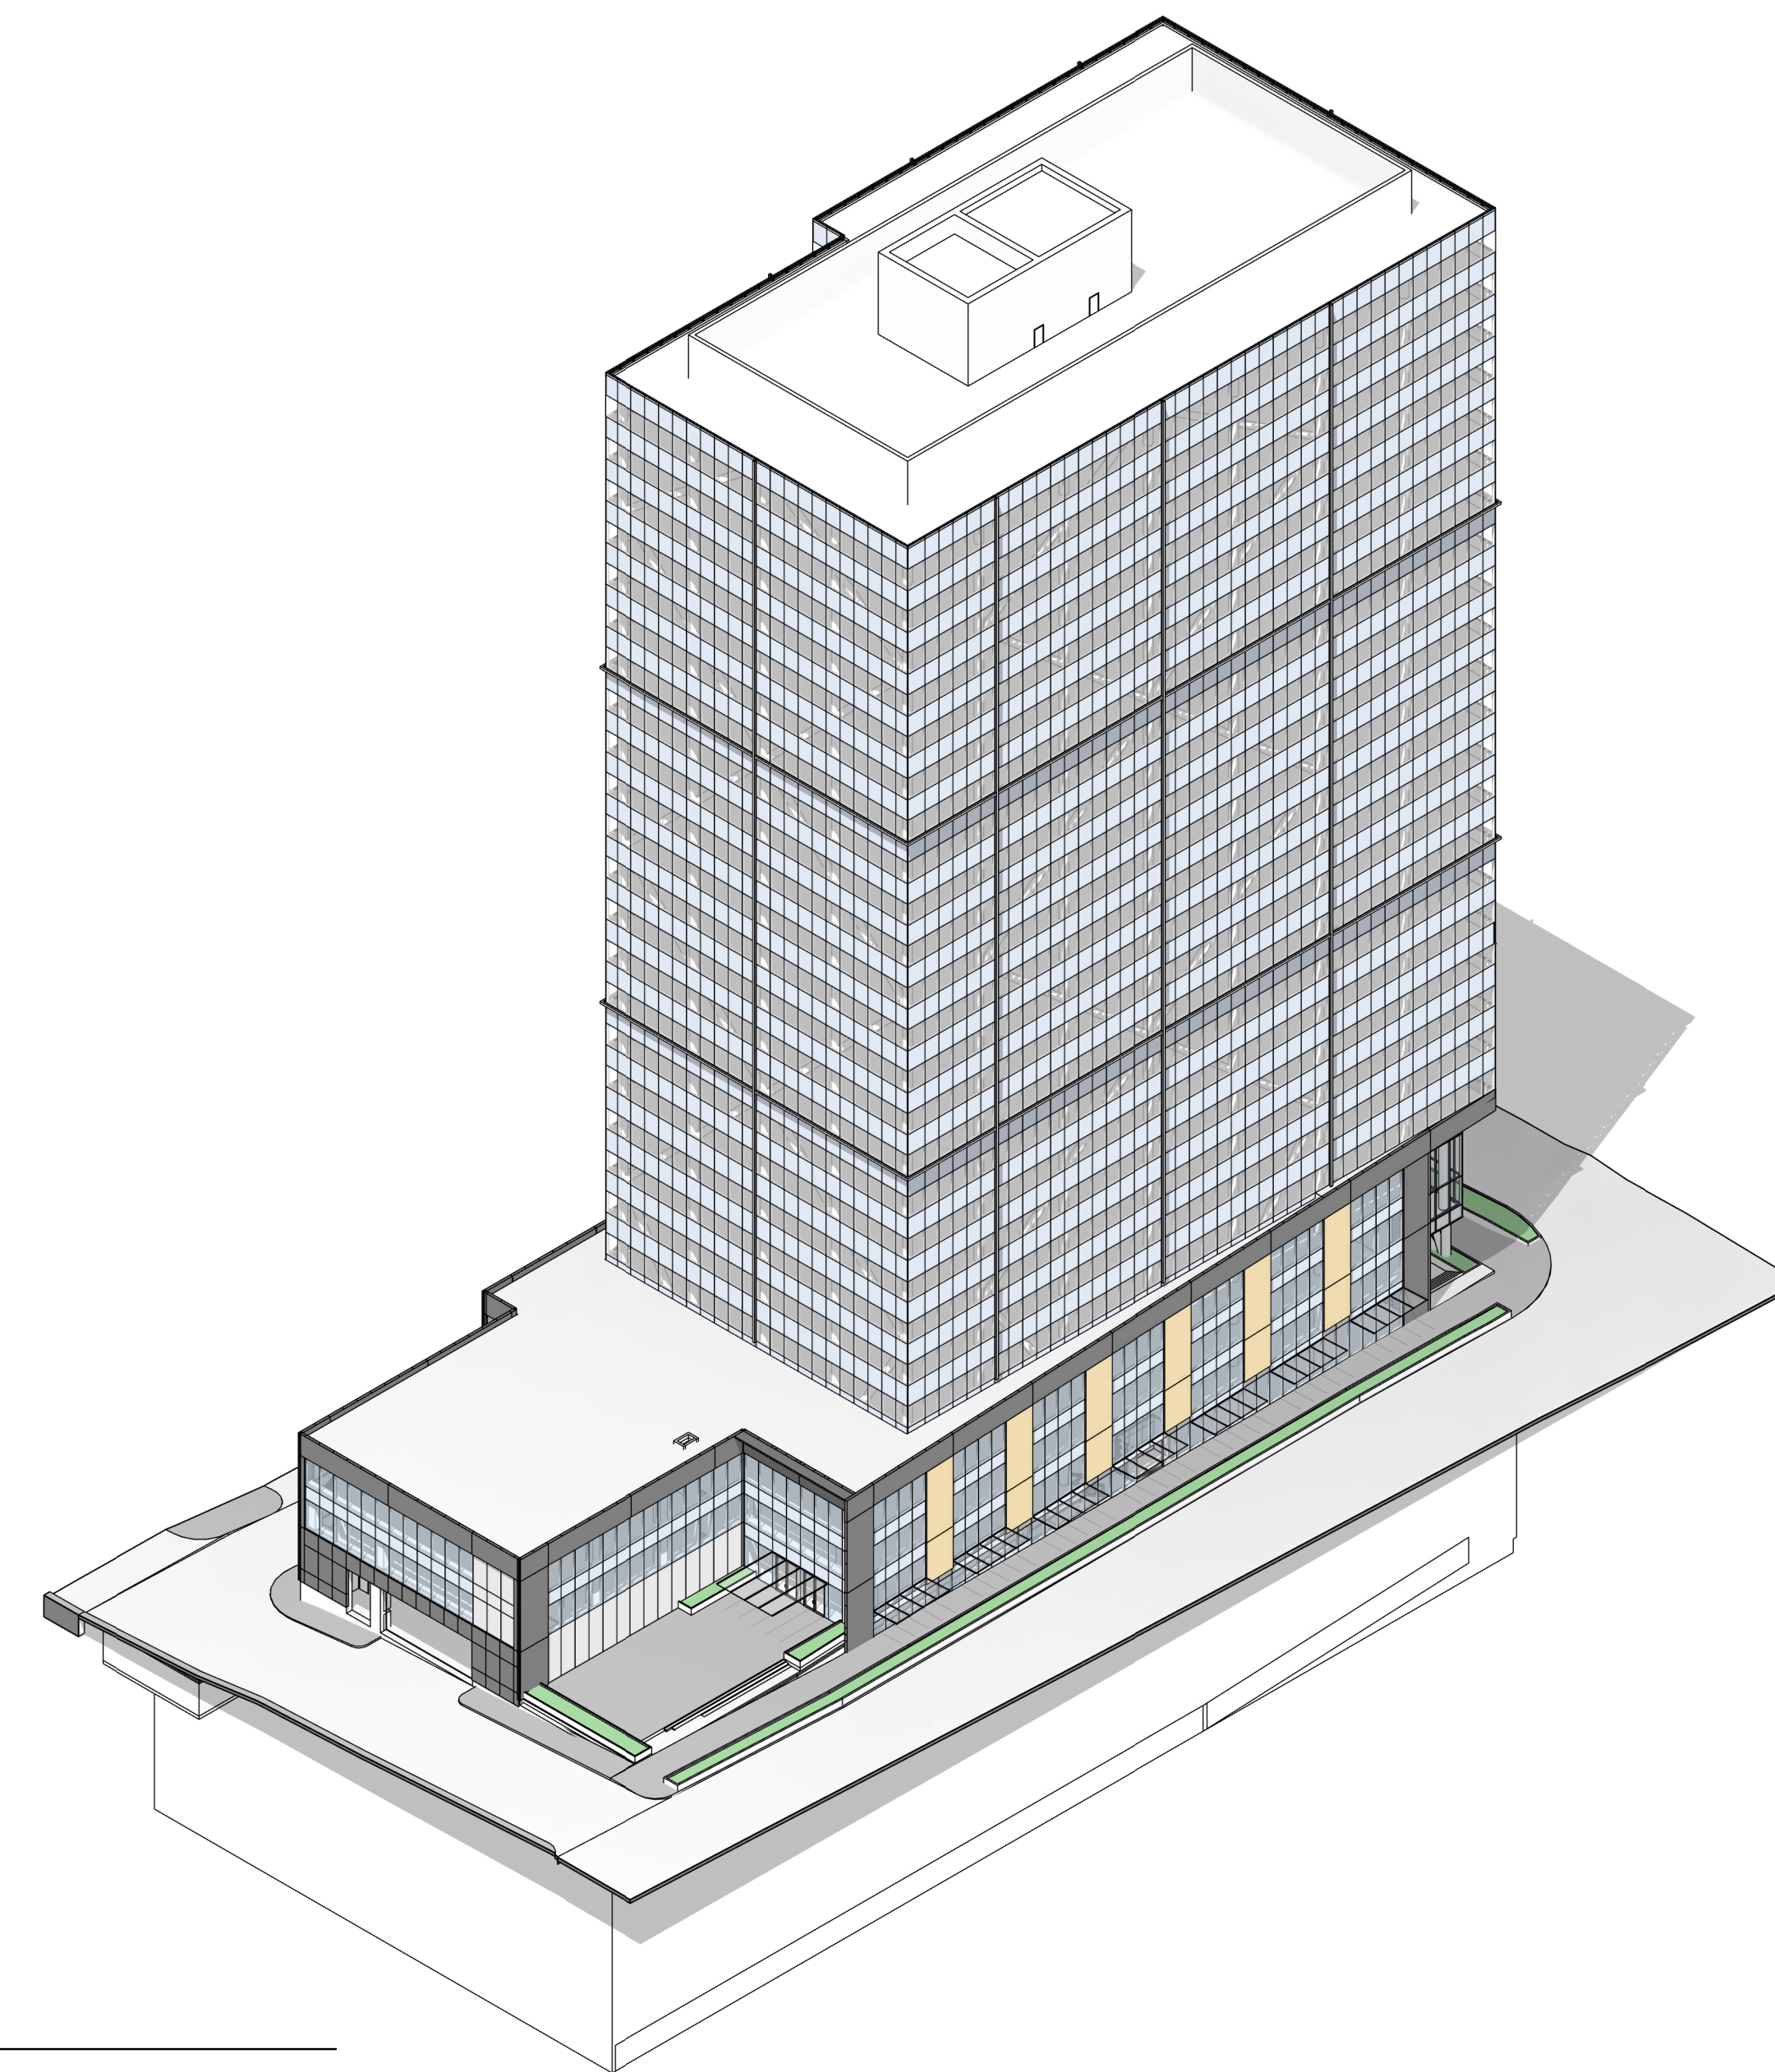


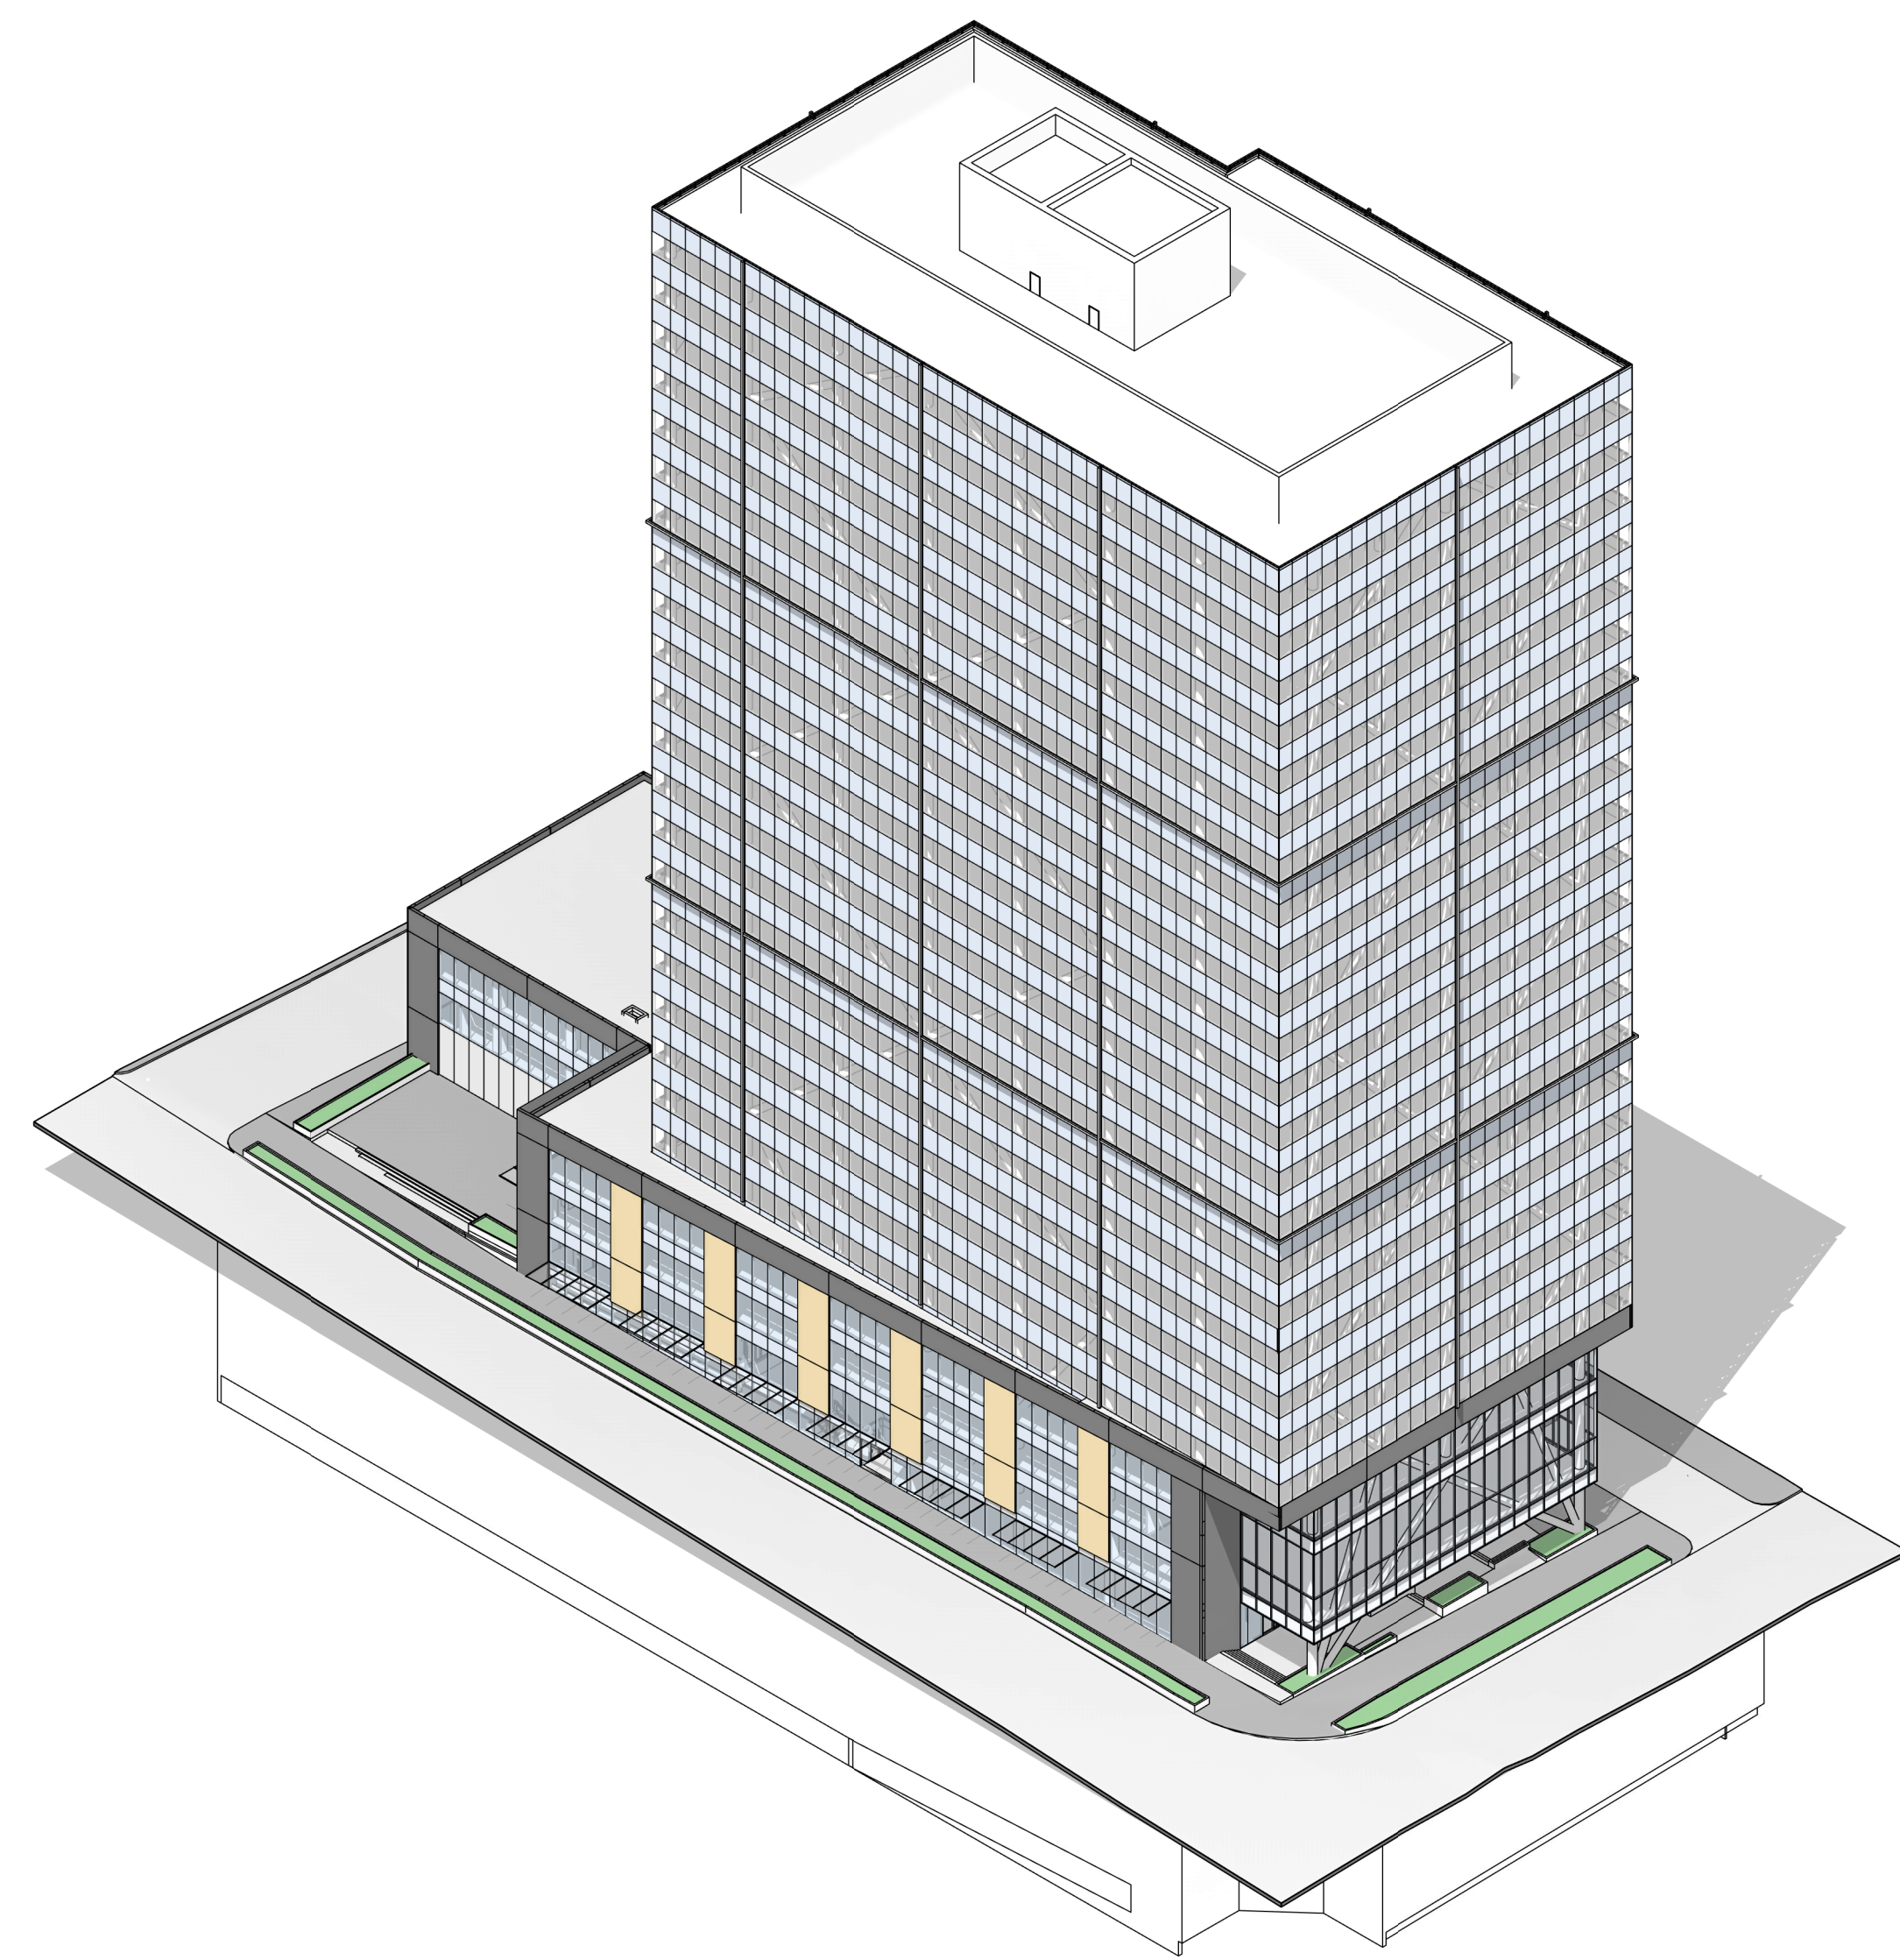

NE 8th & 106th
Bellevue

ADMINISTRATIVE
DESIGN REVIEW


JUNE 04, 2020

REVISIONS

[illegible]

SCALE	PROJECT ARCHITECT JP
PROJECT NUMBER	102415.02
SHEET ISSUE DATE	06/04/20

KEYPLAN

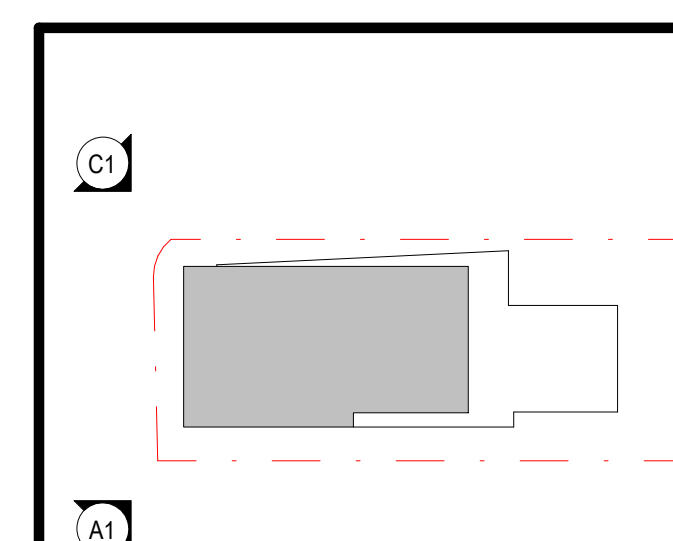


SHEET NAME

**BUILDING
AXONOMETRIC
VIEWS**

SHEET NUMBER

GI-020

SHEET OF 250

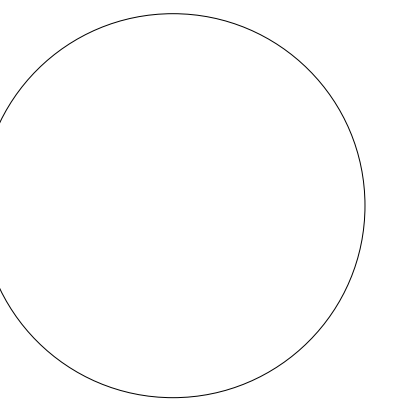

NE 8th & 106th
Bellevue

ADMINISTRATIVE DESIGN REVIEW

JUNE 04, 2020

[illegible]

SCALE	PROJECT ARCHITECT Designer
PROJECT NUMBER	102415.02
SHEET ISSUE DATE	06/04/20


SHEET NAME

**BUILDING
PERSPECTIVES**

SHEET NUMBER

GI-021A

SHEET OF 250

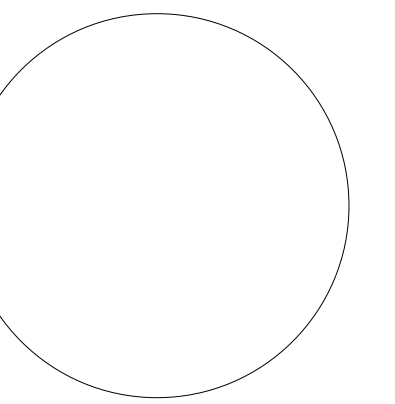

NE 8th & 106th
Bellevue

ADMINISTRATIVE DESIGN REVIEW

JUNE 04, 2020

REVISIONS

[illegible]

SCALE	PROJECT ARCHITECT Designer
-------	-------------------------------

PROJECT NUMBER	102415.02
----------------	-----------

SHEET ISSUE DATE 06/04/20

SHEET NAME


BUILDING PERSPECTIVES

SHEET NUMBER

GI-021B

SHEET OF 250

STREET VIEW FROM NORTH WEST

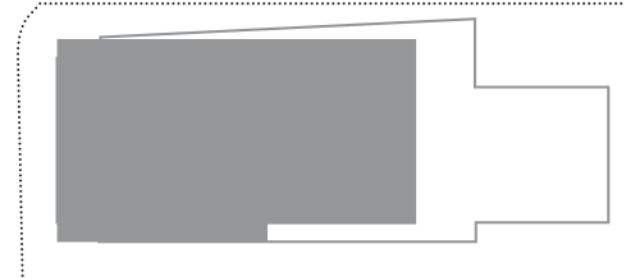



STREET VIEW FROM SOUTH WEST



NE 8th & 106th
Bellevue

ADMINISTRATIVE
DESIGN REVIEW

JUNE 04, 2020

[illegible]

SCALE	PROJECT ARCHITECT Designer
PROJECT NUMBER	102415.02
SHEET ISSUE DATE	06/04/20

SHEET NAME

**BUILDING
PERSPECTIVES**

SHEET NUMBER


GI-021C

SHEET OF 250



nbbj

223 YALE AVENUE NORTH
SEATTLE, WASHINGTON 98109
PHONE 206 223 5555
www.nbbj.com

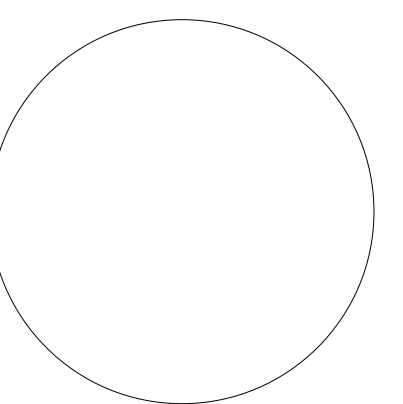

NE 8th & 106th
Bellevue

ADMINISTRATIVE
DESIGN REVIEW

JUNE 04, 2020

REVISIONS

[illegible]

SCALE	PROJECT ARCHITECT Designer
PROJECT NUMBER	102415.02
SHEET ISSUE DATE	06/04/20

SHEET NAME

**BUILDING
PERSPECTIVES**

SHEET NUMBER

GI-021D

SHEET 0

6/3/2020 5:19:40 PM
BIM 360://102415.02 - NE 8th Bellevue/ARCH-NE8_106-CORE.rvt

➤ 1

3

②