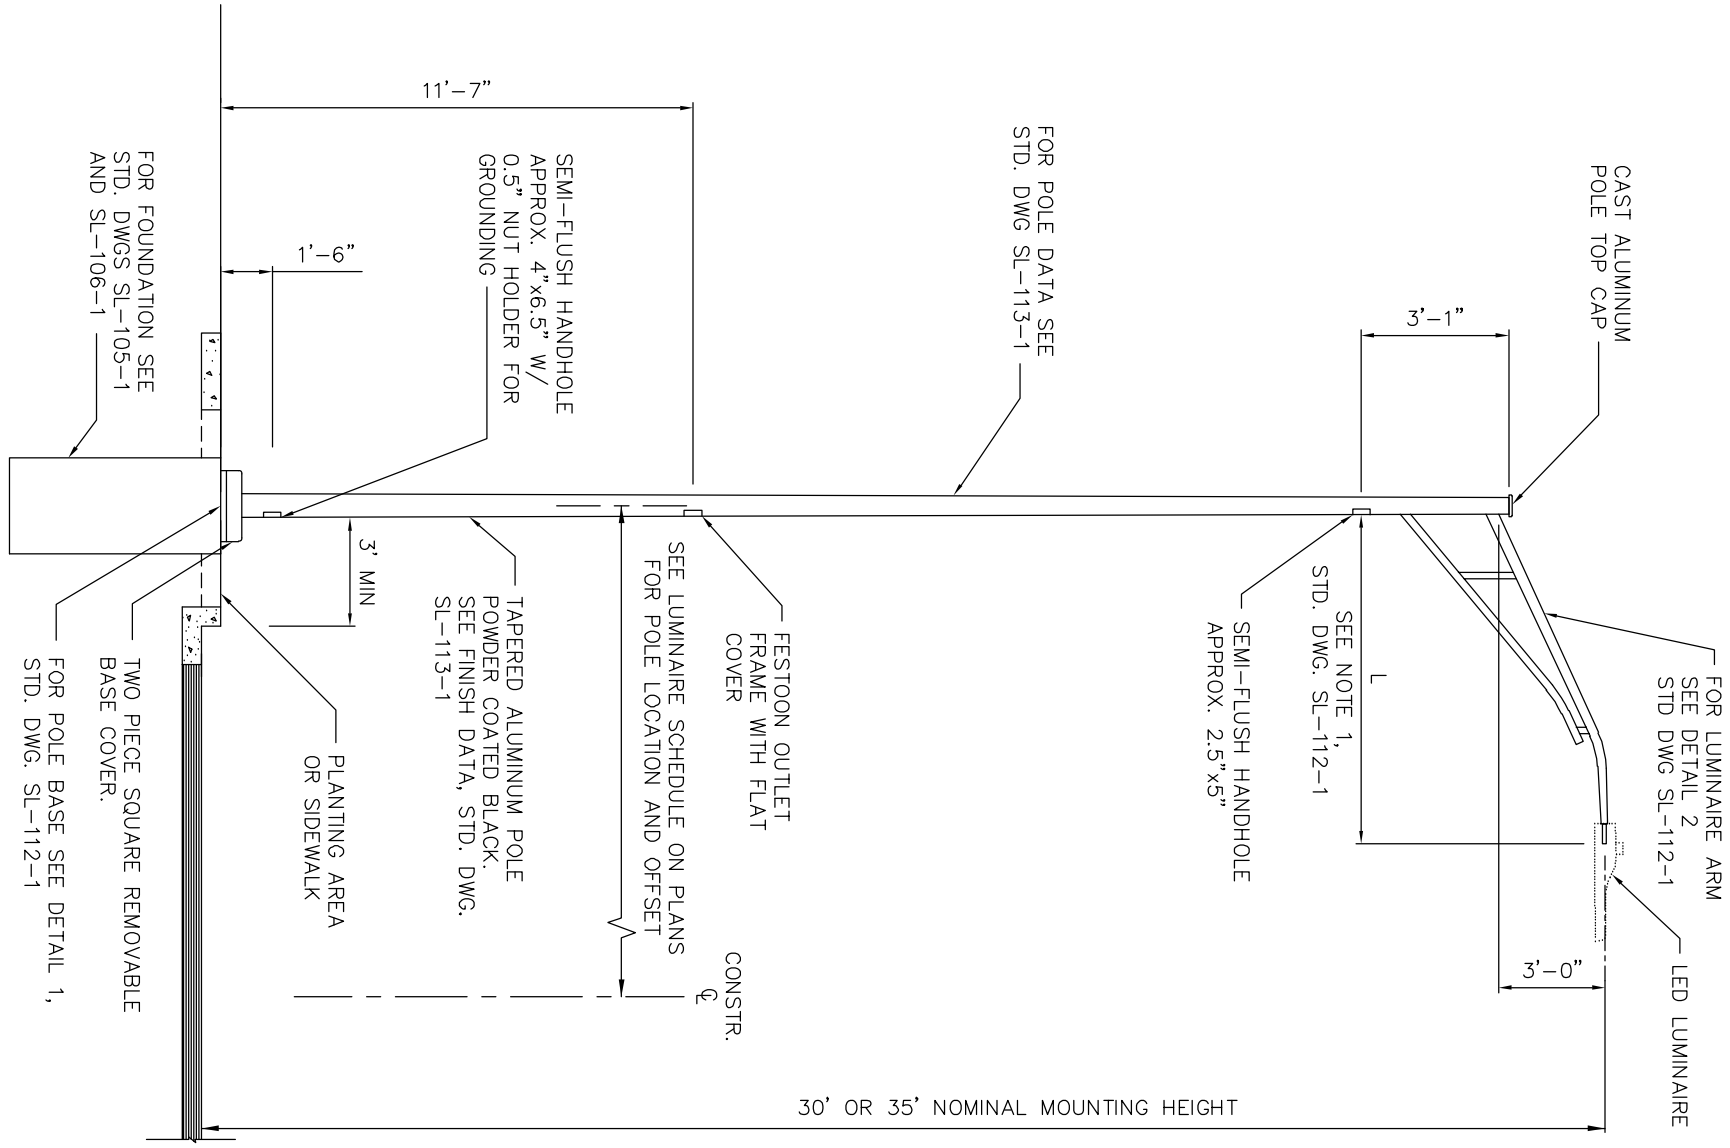

City of Bellevue

ALUMINUM ROADWAY LIGHTING POLE

DRAWING NUMBER	SL-111-1
SCALE	NONE
REVISION DATE	2/22
DEPARTMENT	TRANS