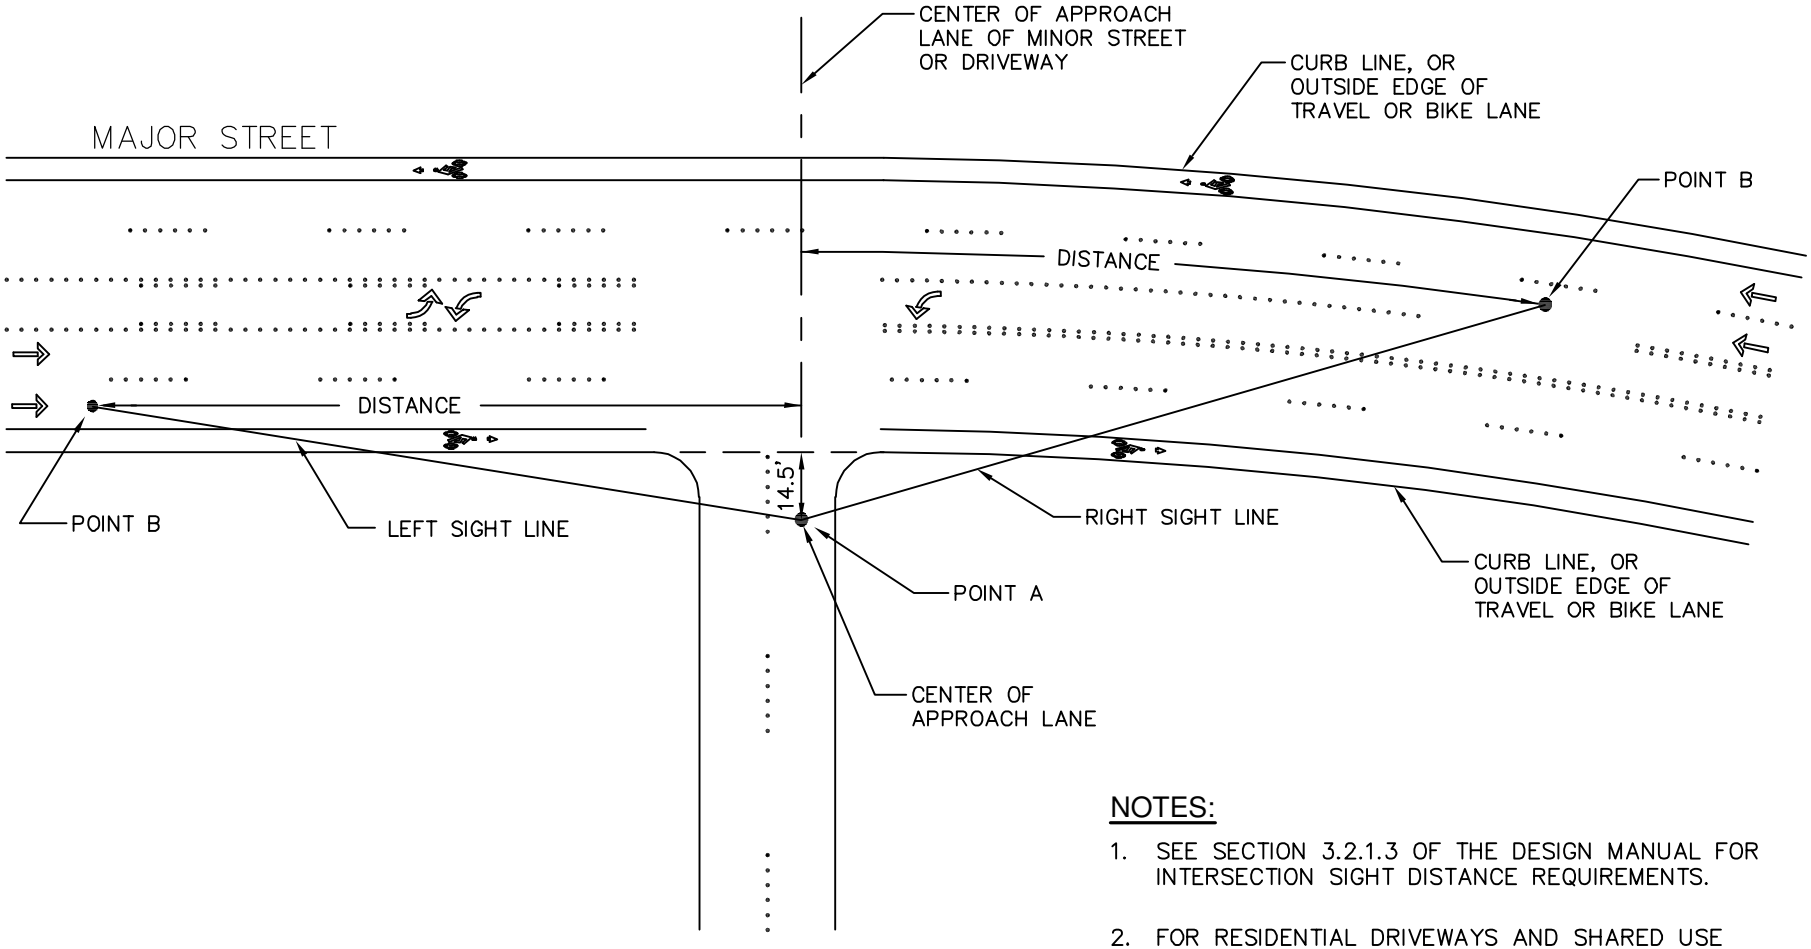


NOTES:

1. SEE SECTION 3.2.1.3 OF THE DESIGN MANUAL FOR INTERSECTION SIGHT DISTANCE REQUIREMENTS.
2. FOR RESIDENTIAL DRIVEWAYS AND SHARED USE DRIVEWAYS, DISTANCE OF POINT A FROM EDGE OF TRAVEL LANE MAY BE REDUCED TO 10 FEET. SEE SECTION 3.2.1.3(3) OF THE TRANSPORTATION DESIGN MANUAL.
3. SEE STD. DWG. RL–120–1 FOR PEDESTRIAN SIGHT DISTANCE.

City of Bellevue

INTERSECTION SIGHT DISTANCE

DRAWING NUMBER	RL–100–1
SCALE	NONE
REVISION DATE	10/26
DEPARTMENT	TRANS