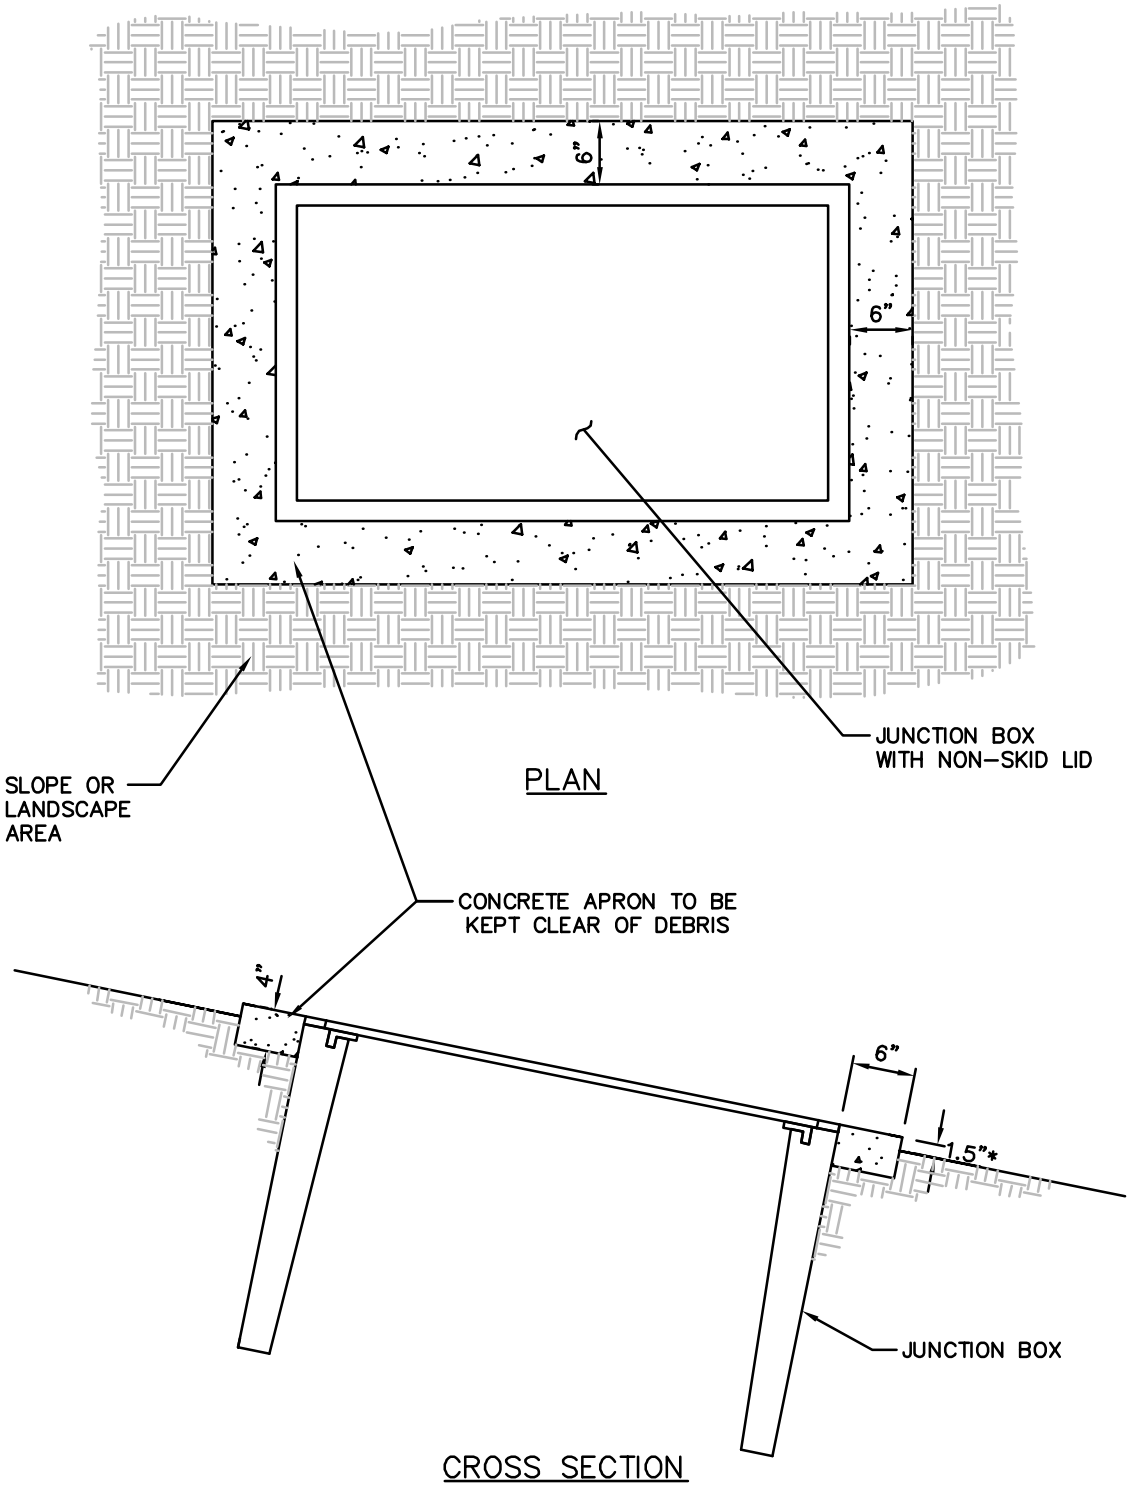

* NOTE: DO NOT PROVIDE 1.5" CLEARANCE WITHIN PEDESTRIAN FACILITIES

DRAWING NUMBER	TSSL-5
SCALE	NONE
REVISION DATE	11/12
DEPARTMENT	TRANS

TYPE 1/TYPE 2 JUNCTION BOX ON GRADE FOR LANDSCAPE AREAS

City of Bellevue