REVERSE SLOPE SIDEWALK

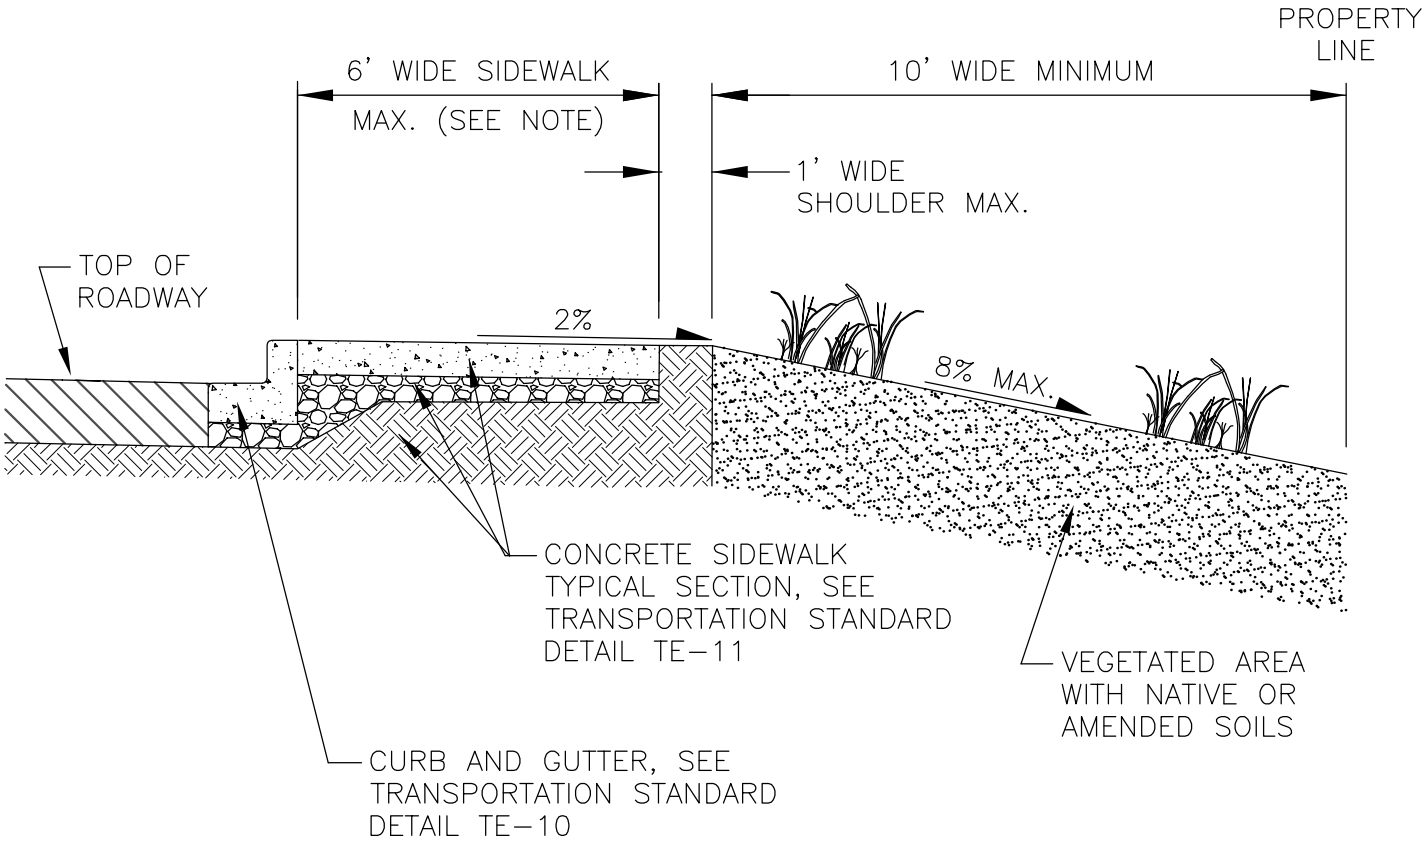

NOTE
LONGITUDINAL SLOPE SHALL BE 10% MAXIMUM

City of Bellevue

STORM AND SURFACE WATER UTILITY

TITLE

REVERSE SLOPE SIDEWALK

NO. NDP-21

JANUARY 2013

NO SCALE