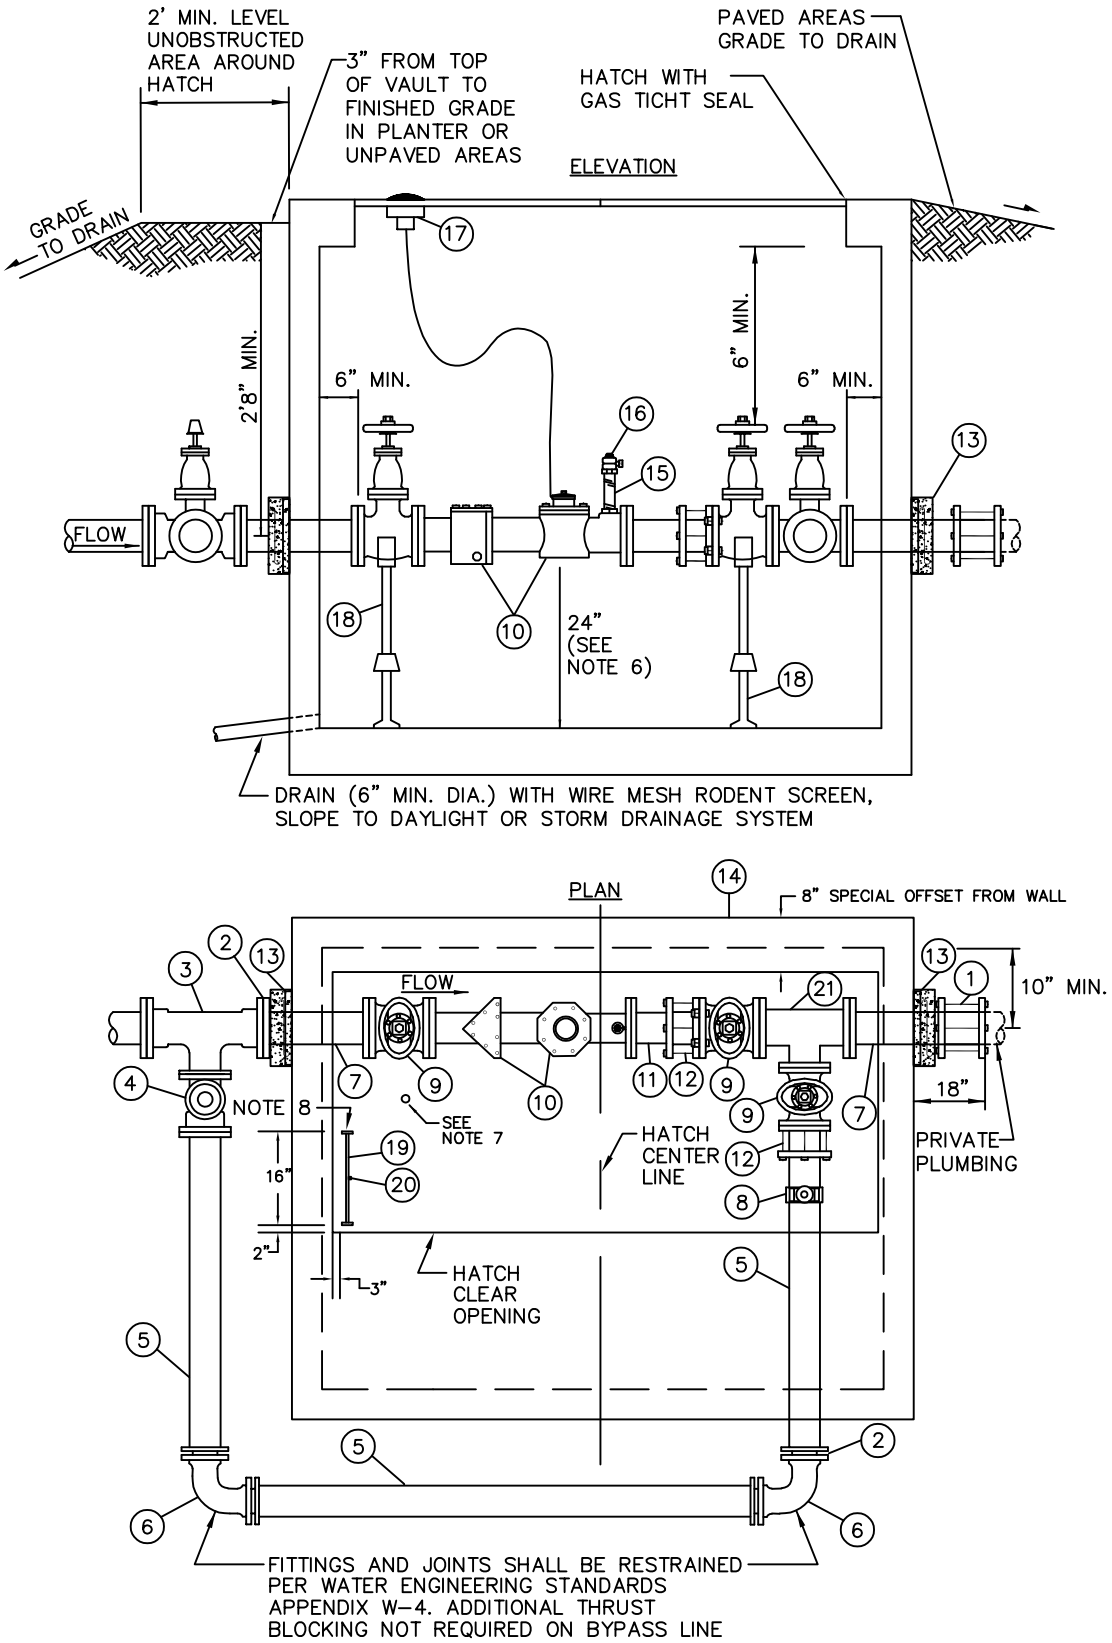

*REFER TO W-33f FOR MATERIALS LIST AND VAULT REQUIREMENTS AND NOTES.

City of Bellevue

WATER UTILITY

TITLE

6" DOMESTIC METER INSTALLATION

JANUARY 2020

NO SCALE

NO. W-33e