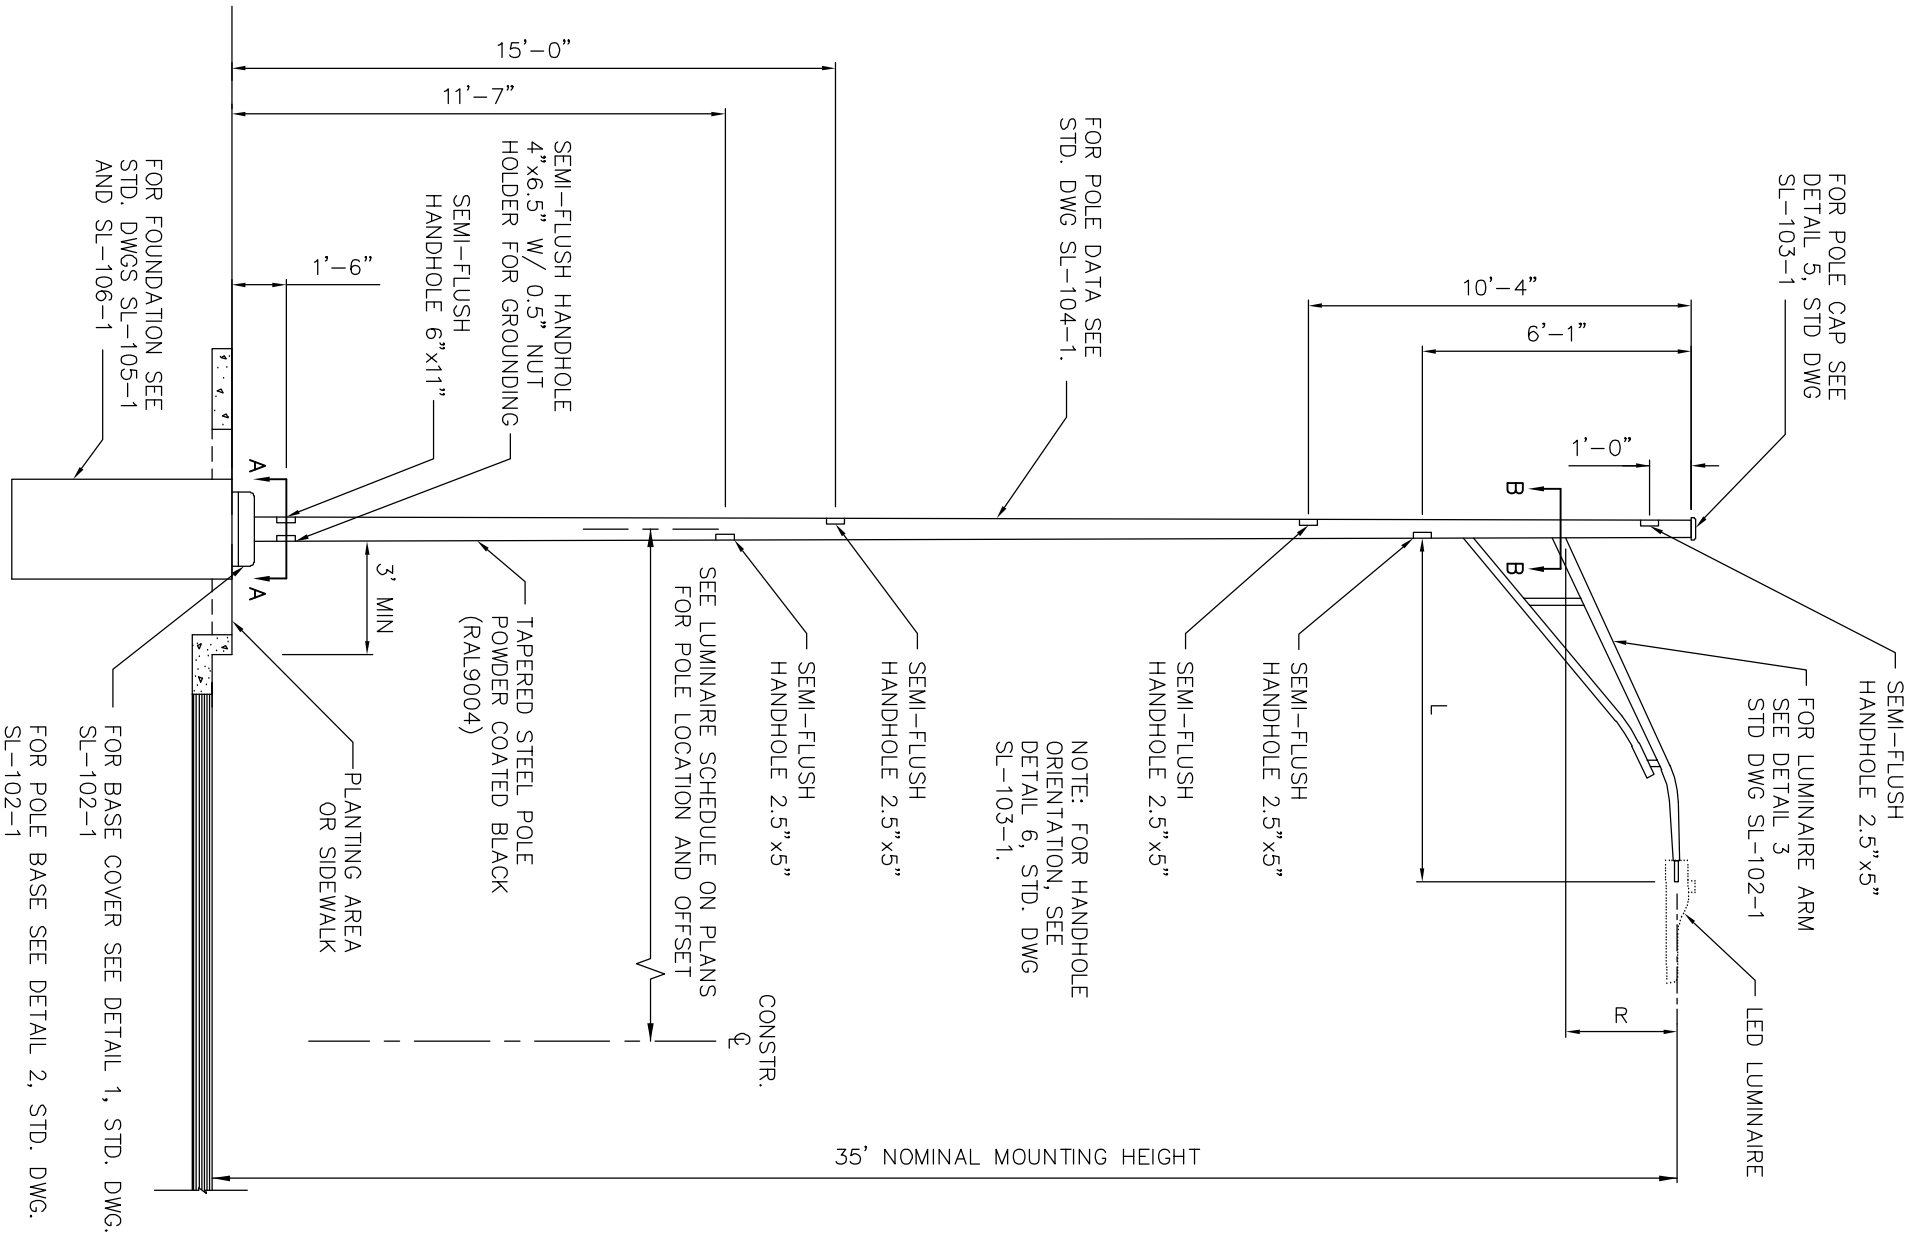

City of Bellevue

ROADWAY LIGHTING POLE
(SMALL WIRELESS FACILITY COMPATIBLE)

DRAWING NUMBER	SL-100-2
SCALE	NONE
REVISION DATE	11/19
DEPARTMENT	TRANS