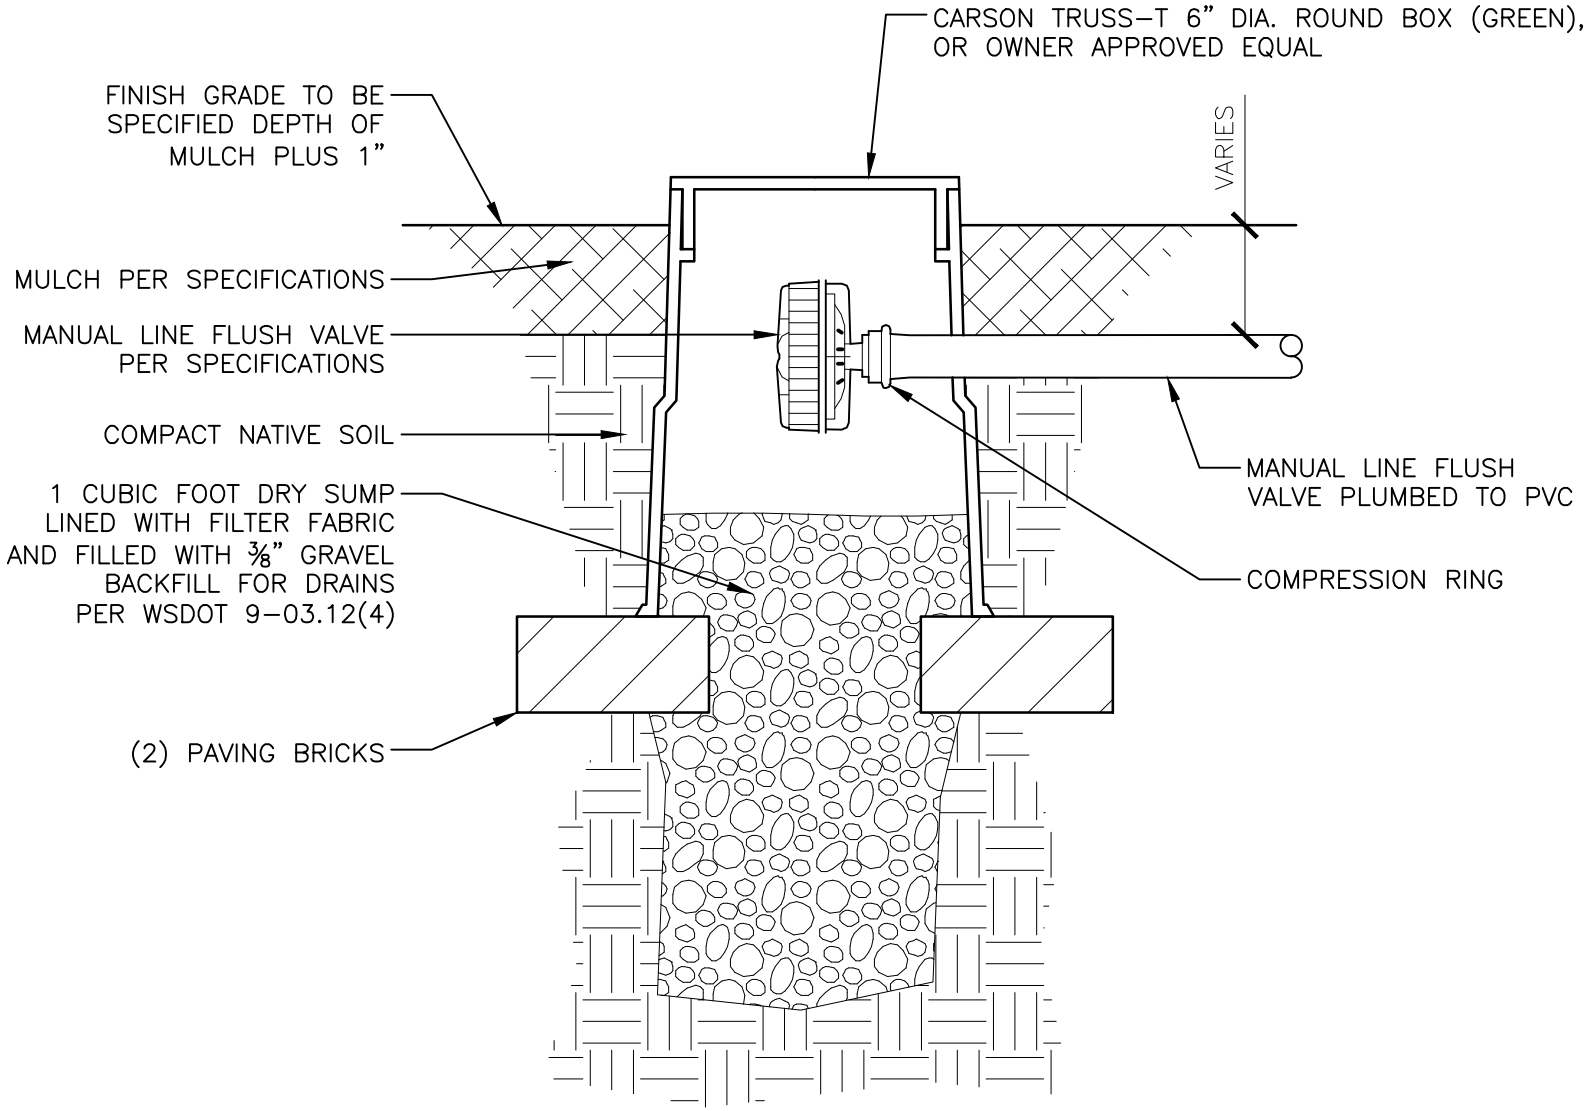

City of Bellevue

TITLE:

IRRIGATION - DRIP - TECHLINE - MANUAL FLUSH VALVE

DRAWING #:	PK-IR-12E
SCALE:	N.T.S.
REVISION DATE:	12-2018
DEPARTMENT:	PARKS