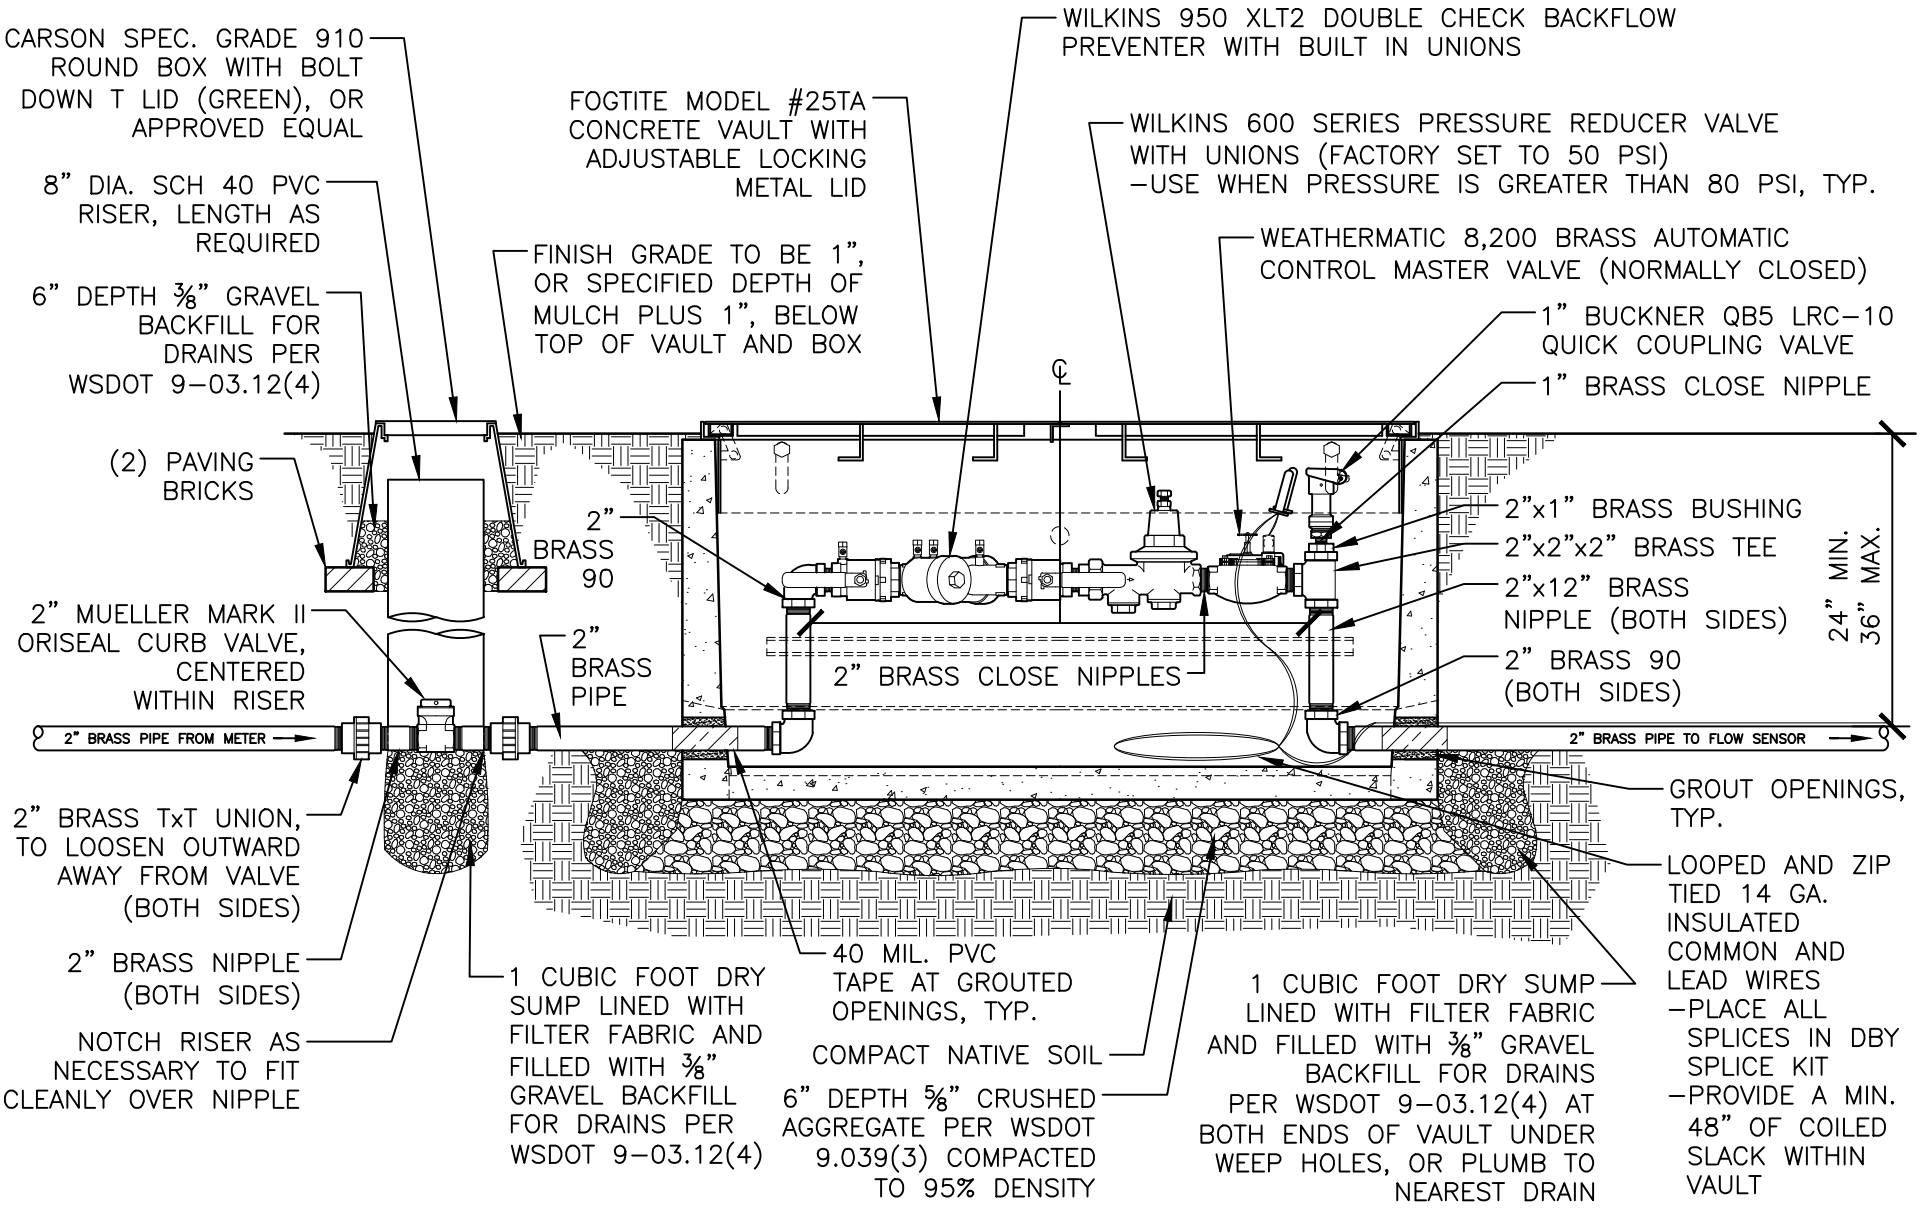

City of Bellevue

TITLE:

IRRIGATION - DOUBLE CHECK VALVE ASSEMBLY IN VAULT WITH PRESSURE REDUCING VALVE AND AUTOMATIC CONTROL MASTER VALVE

DRAWING #:	PK-IR-02E
SCALE:	N.T.S.
REVISION DATE:	01-2019
DEPARTMENT:	PARKS