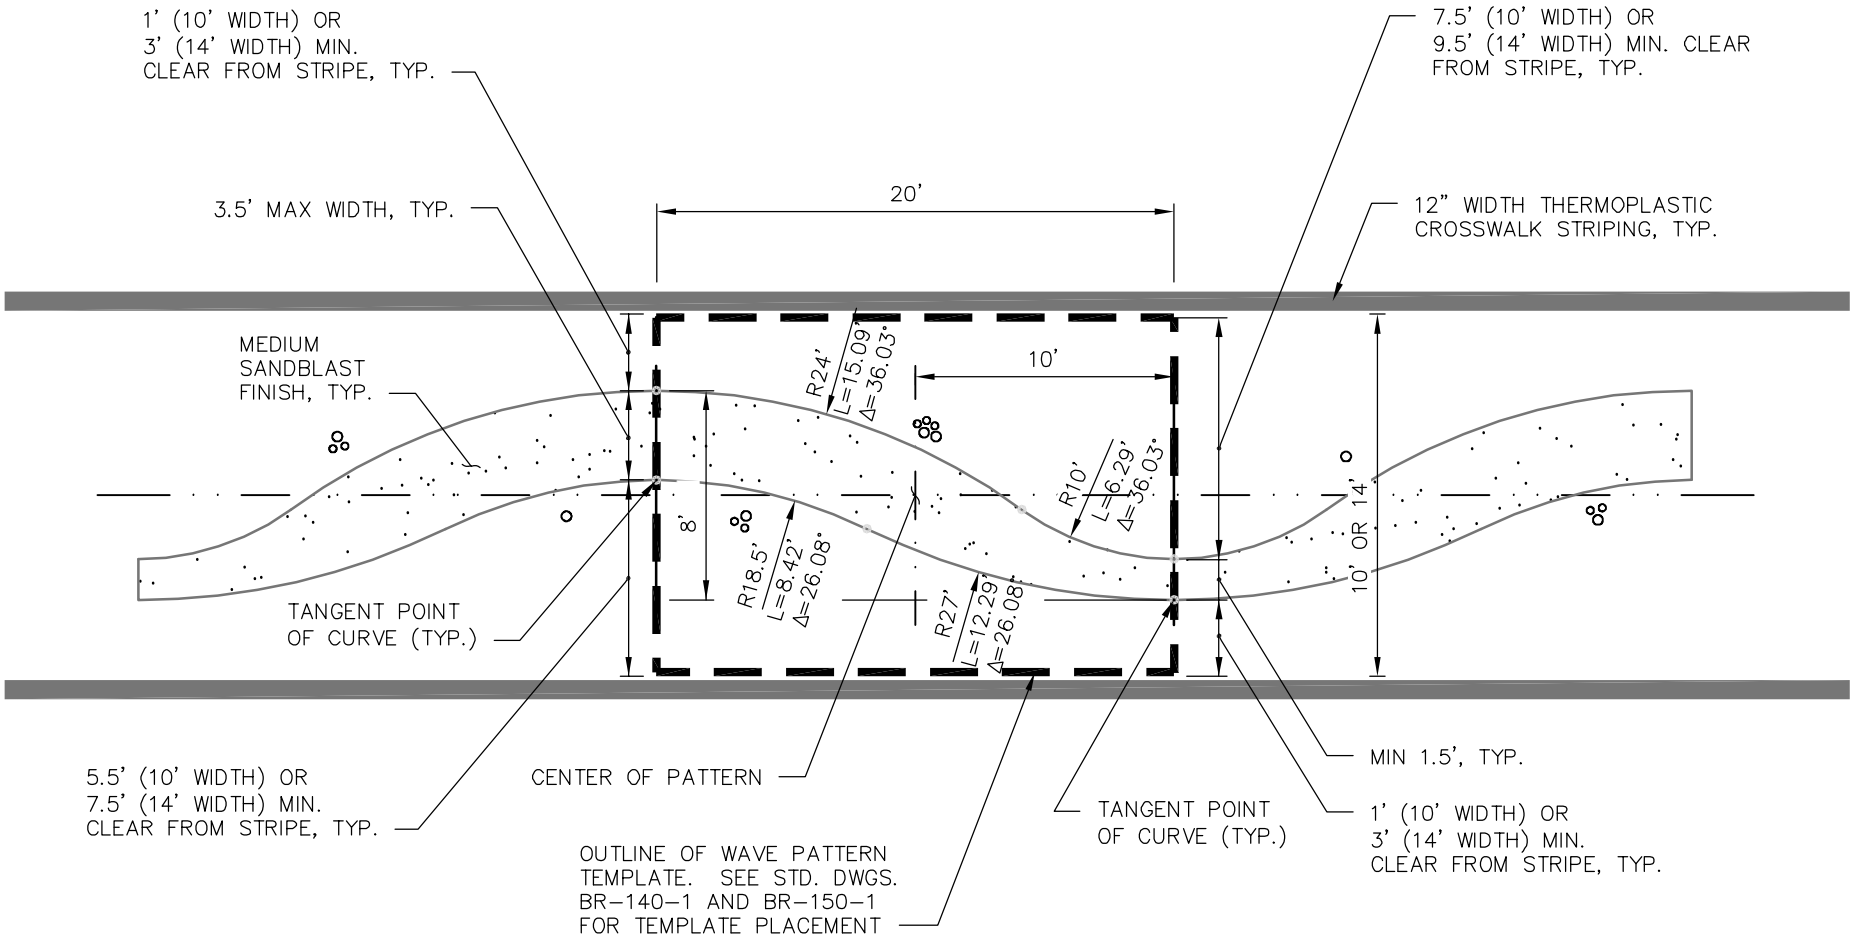

City of Bellevue

CROSSWALK WAVE PATTERN DETAIL

DRAWING NUMBER	BR-130-1
SCALE	NONE
REVISION DATE	2/22
DEPARTMENT	TRANS