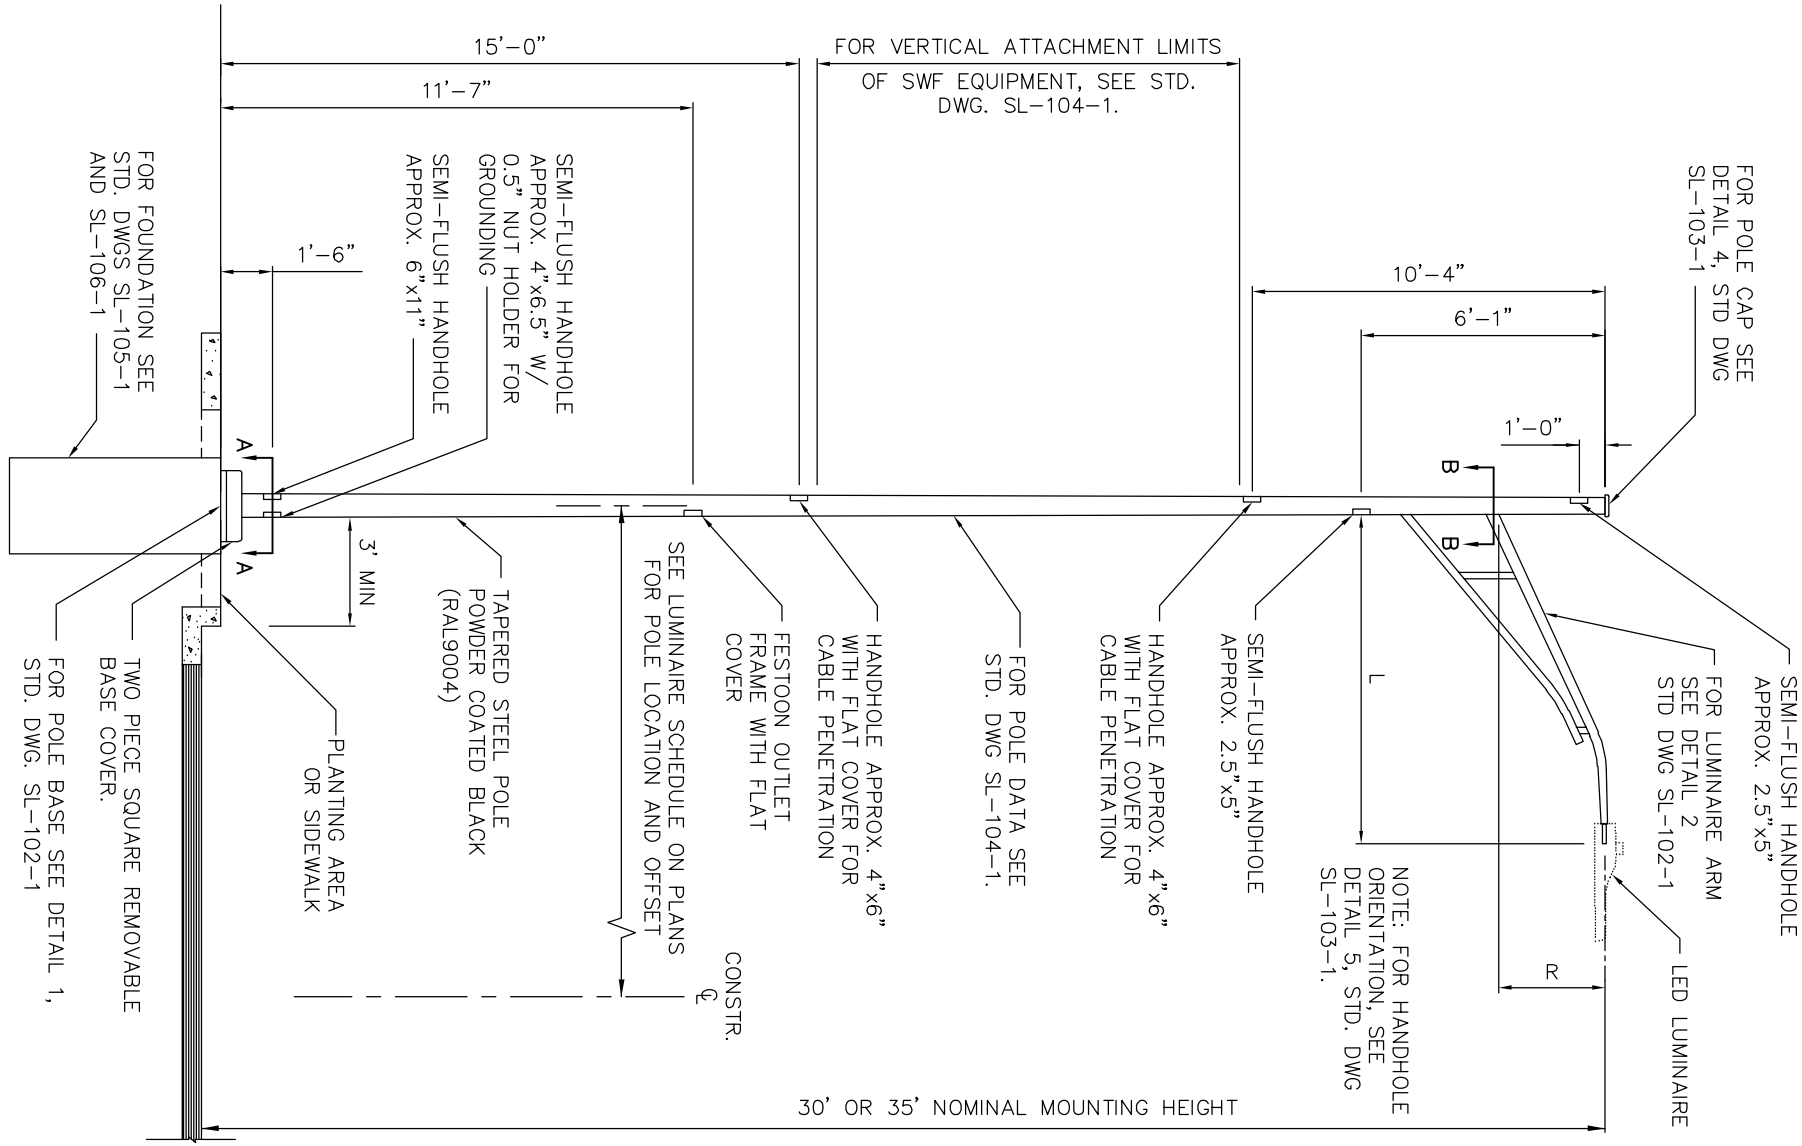

City of Bellevue

STEEL ROADWAY LIGHTING POLE
(SMALL WIRELESS FACILITY COMPATIBLE)

DRAWING NUMBER	SL-100-2
SCALE	NONE
REVISION DATE	2/22
DEPARTMENT	TRANS