SPRING BOULEVARD — ZONE 3

CURRENT DESIGN
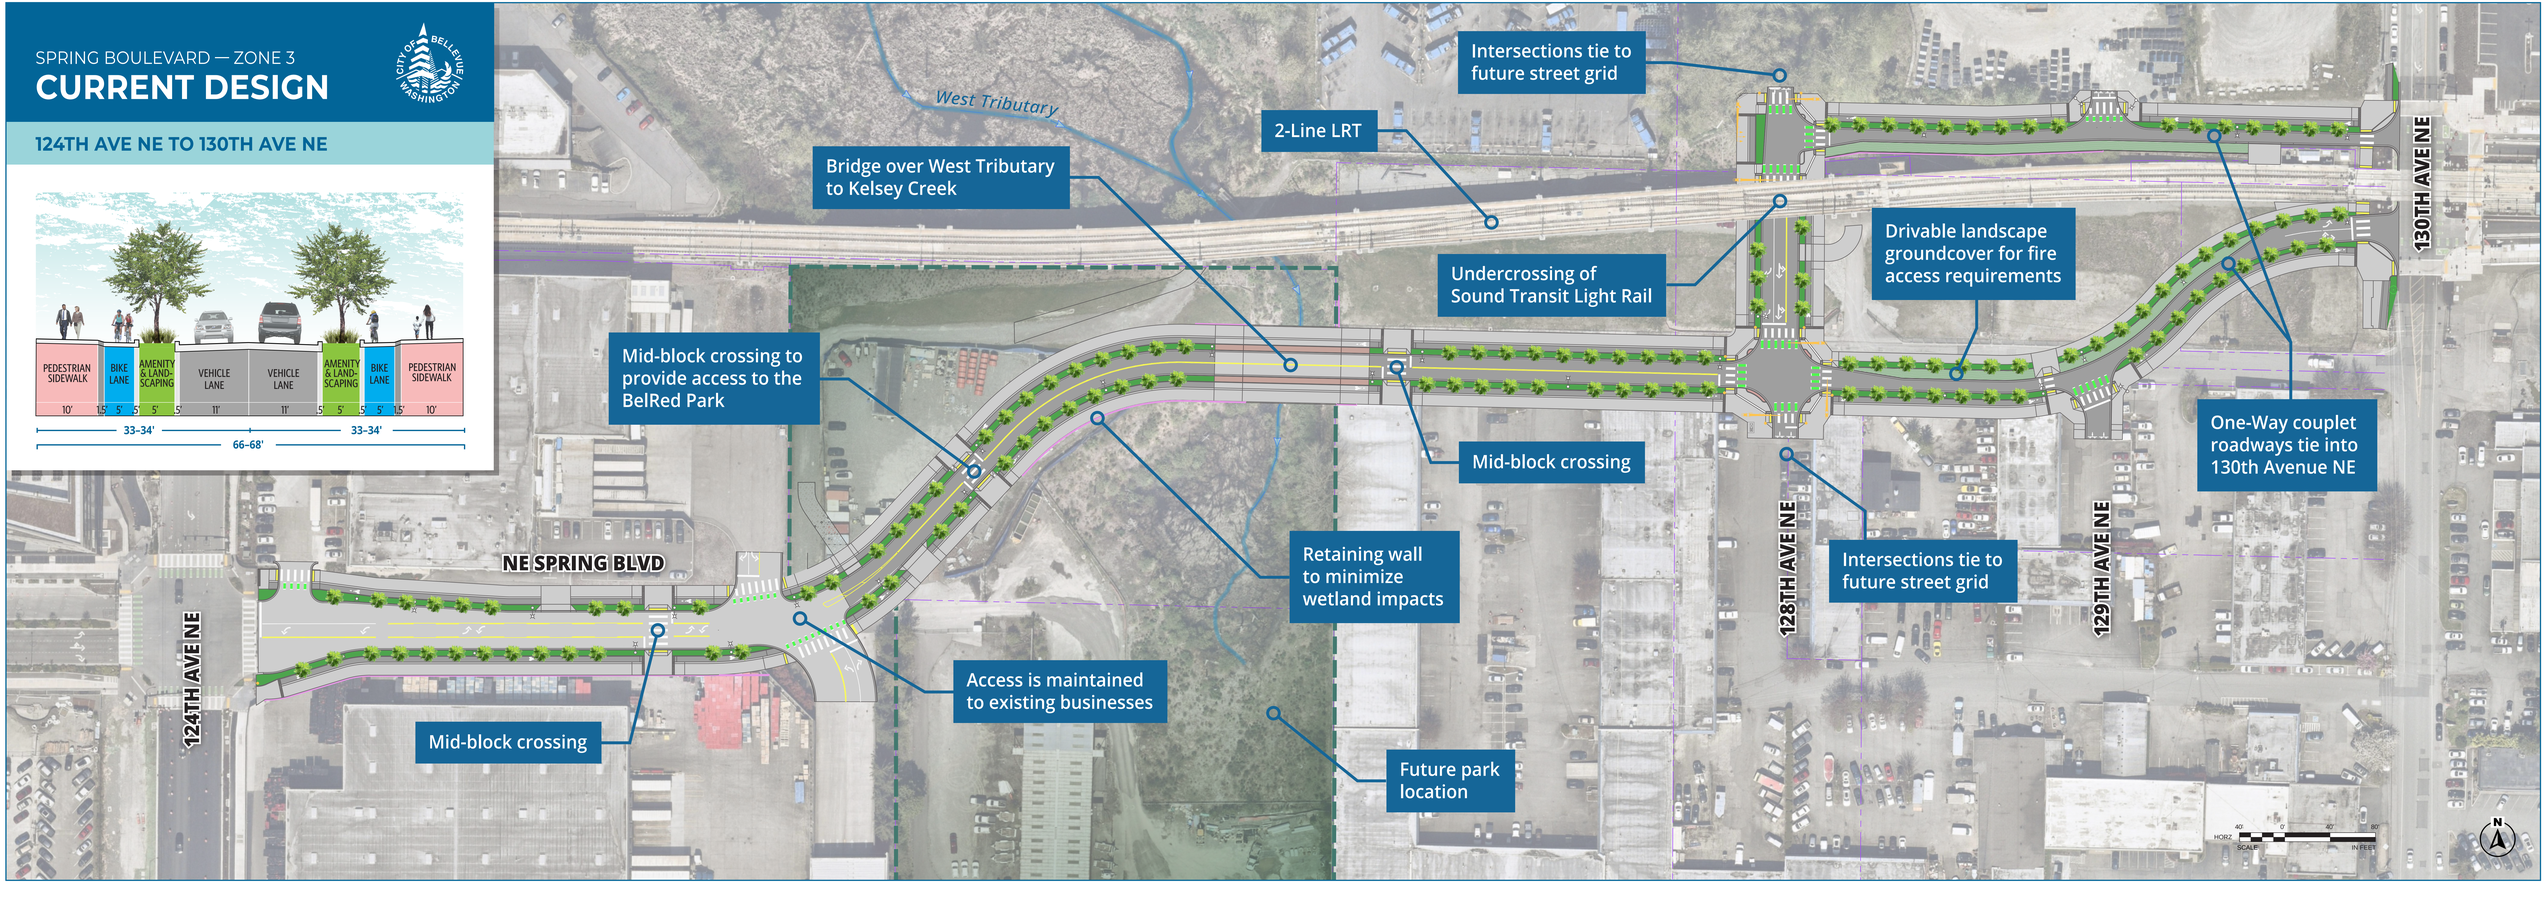
124TH AVE NE TO 130TH AVE NE